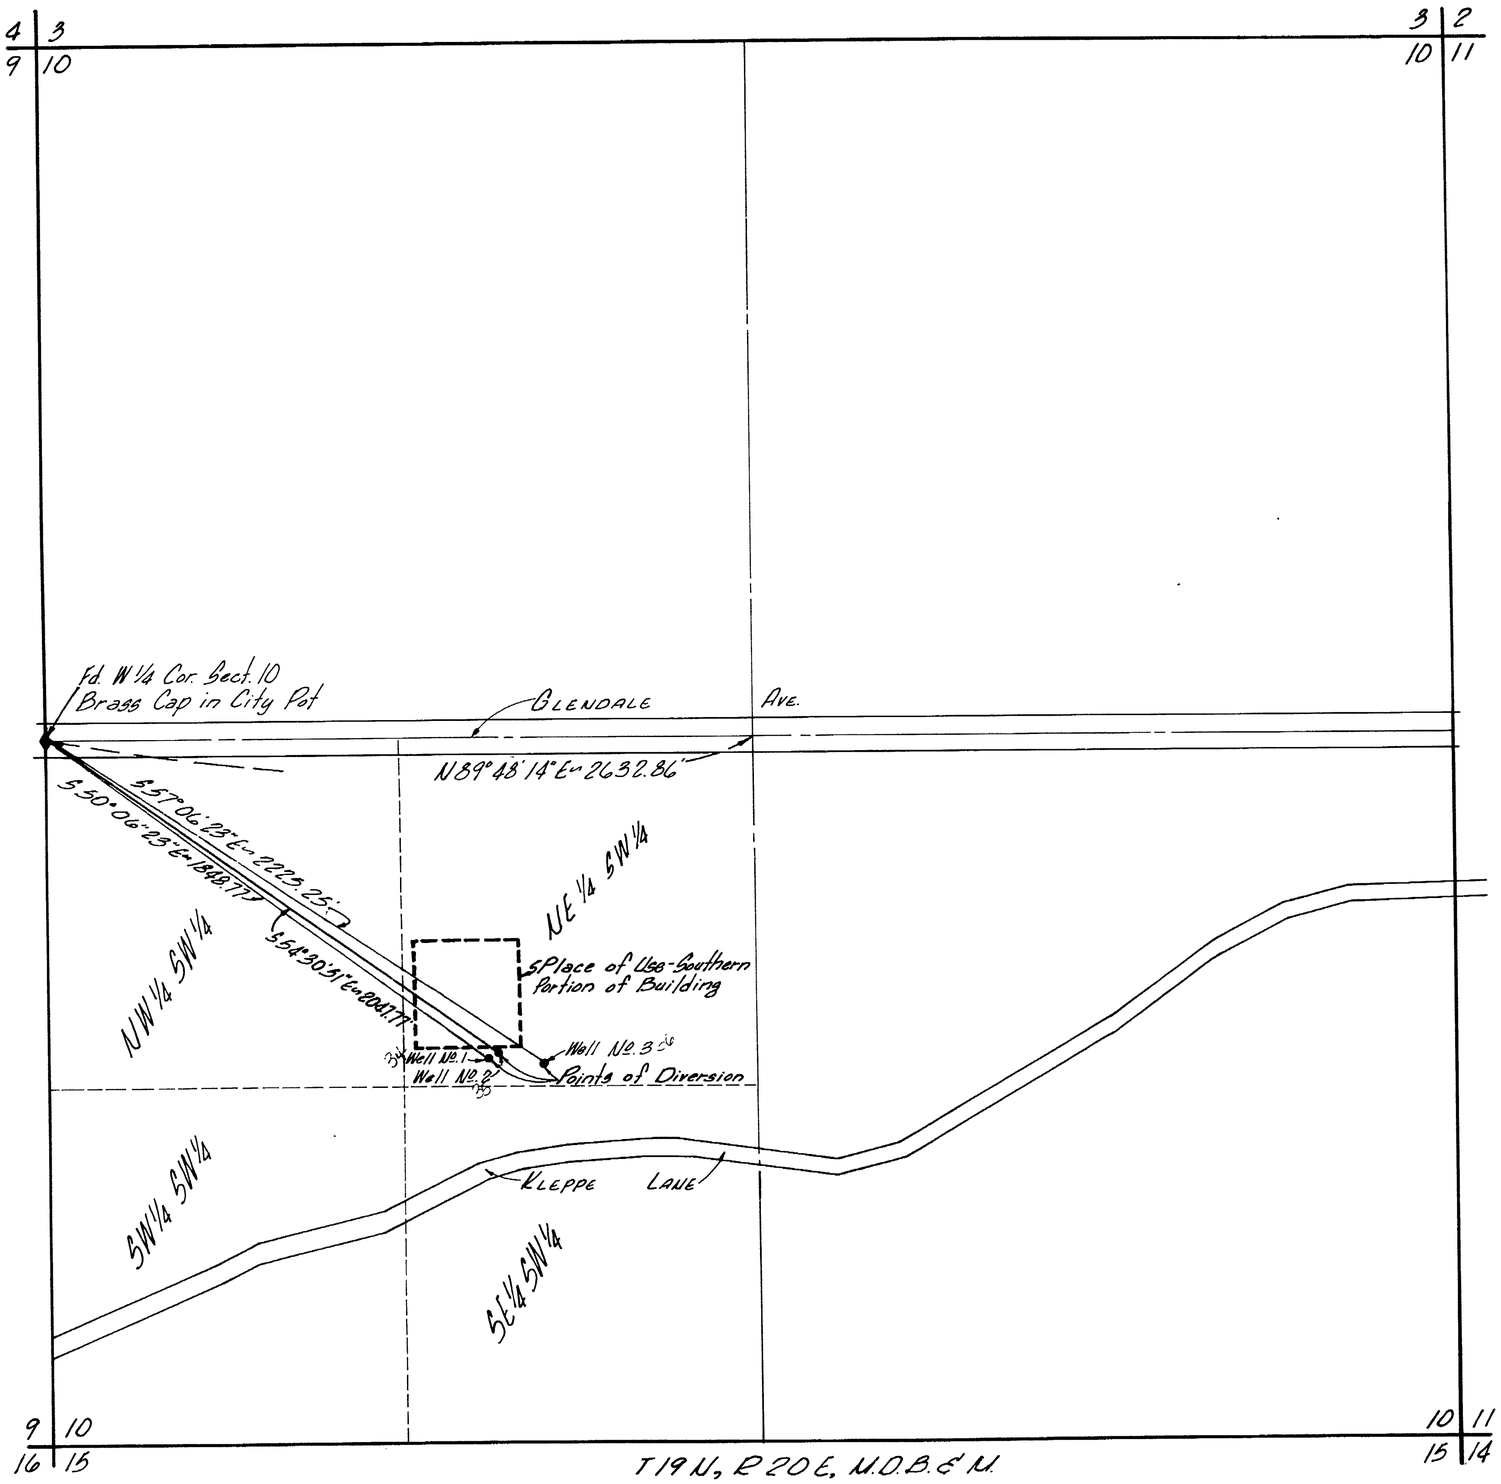

Basis of Bearings:
Record of Survey No. 366507
East-West Line of Section 10
I.E. N89°48'14"E

State of Nevada
County of Washoe ss

I, Richard W. Arden, being first duly sworn depose and say that this map, consisting of one sheet has been correctly drawn to the designated scale from field notes of a survey made by me, or under my supervision and direction, between the 7th day of August, and the 12th day of September, 1972; that it truly and correctly represents the proposed location and extent of works used to divert water from underground sources in Washoe County, Nevada by GERING PRODUCTS for industrial and domestic purposes. That the proposed point of diversion, the location and names of all other works which will cross or connect with the proposed water works, the boundary of all lands, showing by 40-acre subdivisions the areas proposed to be served, are fully and correctly designated thereon.

Richard W. Arden
Richard W Arden
State Water Rights Surveyor

Subscribed and sworn to before me on this 12th day of September, 1972.

Notary Public

DAMS
Nevada
My Commission Expires June 25, 1975

0 150 300 450 600 900 1200

41034-36

CERTIFICATE No. 9575 ISSUED 8/25/81
CERTIFICATE No. ISSUED
CERTIFICATE No. ISSUED

FILED
SEP 12 1972
STATE ENGINEER'S OFFICE

72 SEP 12 PM 4 13

MAP
TO ACCOMPANY APPLICATIONS
TO APPROPRIATE WATER
FOR INDUSTRIAL & DOMESTIC PURPOSES
IN WASHOE COUNTY
BY GERING PRODUCTS
FROM AN UNDERGROUND SOURCE

SE & A CONSULTING ENGINEERS/PLANNERS
950 INDUSTRIAL WAY
SPARKS,

JOB NO. 72297
AUG. 22, 1972
NEVADA

41036 41035 41034 26983 26982 26981 ← File Under