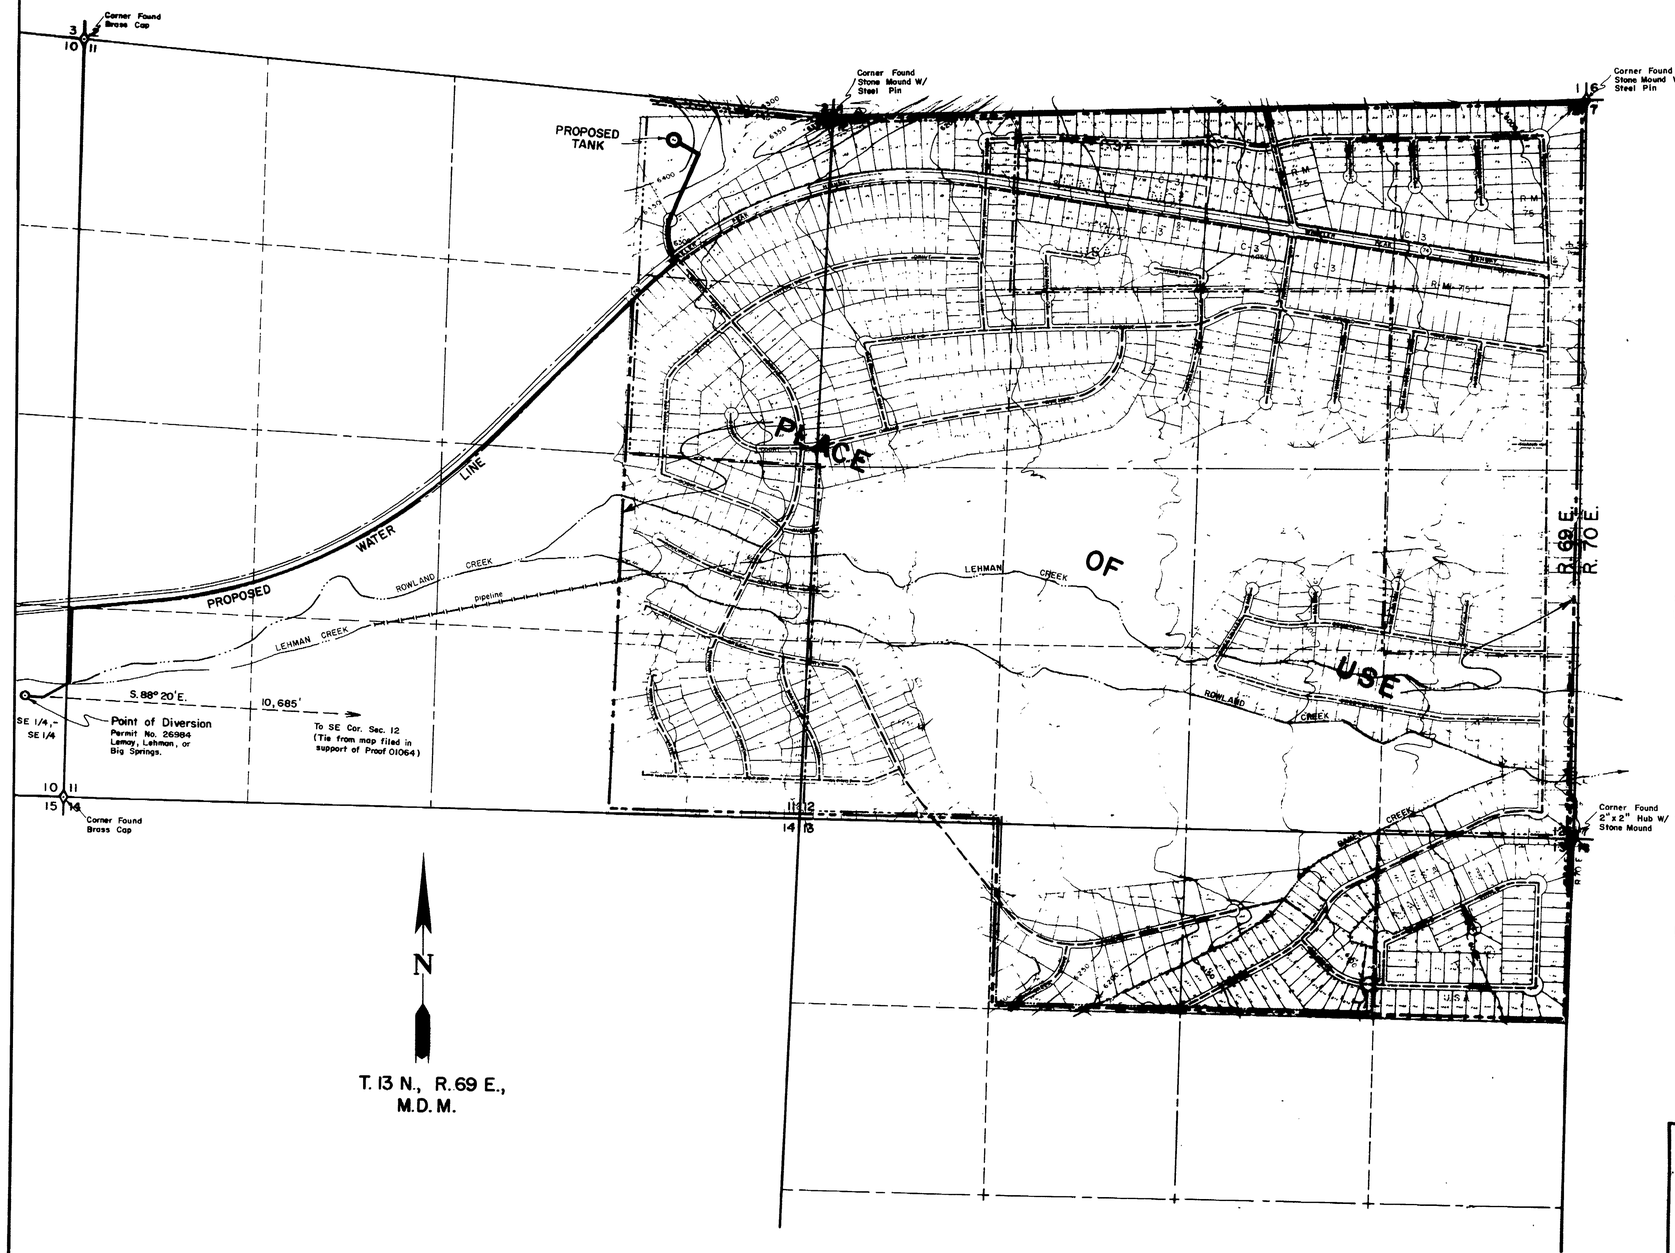

State of Nevada
County of Elko } s.s.

I, Mark Chilton, being first duly sworn, depose and say that this map, consisting of one sheet, has been correctly drawn to the designated scale from field notes of a survey made under my supervision and direction, on the 22 nd. day of SEPTEMBER, 1972; that it truly and correctly represents the proposed location and extent of the works used to divert water from **LEMAY, LEHMAN, or BIG SPRINGS** in **WHITE PINE COUNTY**, by **LEE and VIVIAN H. DEARDEN** for Quasi-Municipal purposes. That the proposed point of diversion, the approximate location and size of the diverting channel, all reservoirs or basins, the location and names of all other works which will cross or connect with the proposed works, and the boundary of all lands, showing by 40-acre subdivisions the areas proposed to be irrigated, are fully and correctly designated thereon.

Mark Chilton
State Water Rights Surveyor No. 278

Subscribed and sworn to before me this 10th day of October, 1972 Notary Public in and for Elko County, Nevada.

Leon Benedict
Leon Benedict
Notary Public State of Nevada
ELKO COUNTY, NEVADA
Commission Expires May 2 1974

LEGEND

- Place of Use Proof 01064
- Place of Use Permit 26984
- Basis of Bearings = Proof 01064
- Water Line

NOTE:
Total lots in Unit I: 922

500' 0 500 1000 1500
Scale 1" = 500'

MAP
TO ACCOMPANY APPLICATION TO
CHANGE THE MANNER AND PLACE OF USE OF PROOF NO 01064
QUASI-MUNICIPAL PURPOSES
LEE and VIVIAN H. DEARDEN
LEMAY, LEHMAM, or BIG SPRINGS

FILED
DEC 12 1972
STATE ENGINEER'S OFFICE

DRAWN BY	APPROVED BY	CHILTON ENGINEERING 421 COURT STREET ELKO, NEVADA
JOB NO.	DATE	W72027

26984