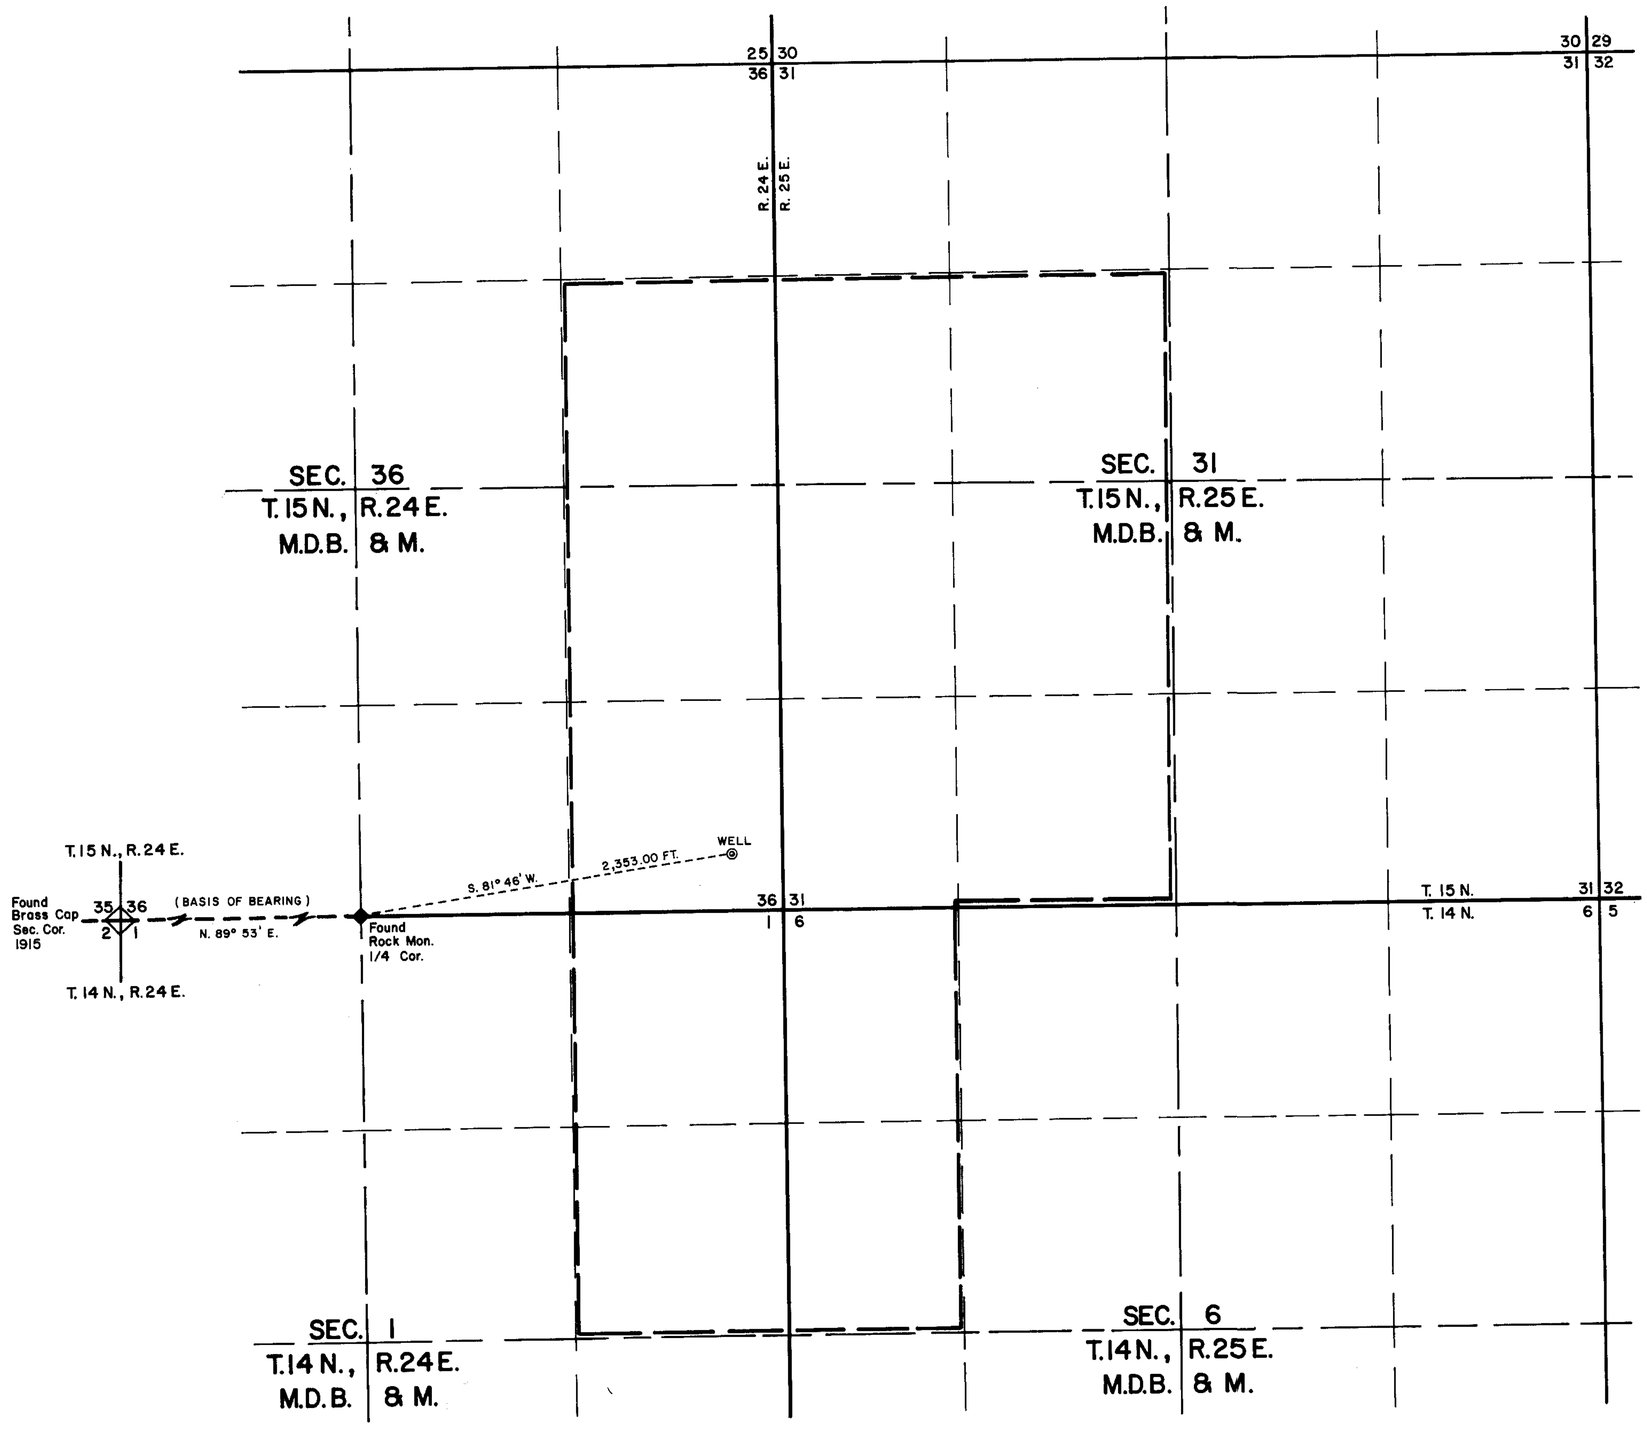

N

POINT OF DIVERSION
SE 1/4, SE 1/4, SEC. 36
T. 15 N., R. 24 E., M.D.B.&M.
LYON COUNTY, NEVADA

STATE OF NEVADA)
COUNTY OF LYON) SS.

I, Mike Evasovic, being first duly sworn, depose and say that this map, consisting of one sheet, has been correctly drawn to the designated scale from field notes of a survey made by me on the 10th day of February, 1973; that it truly and correctly represents the location and extent of the proposed works used to divert water from underground in Lyon County, by Circle Bar N for irrigation and domestic purposes; that the proposed point of diversion, the location and names of all other works which cross or connect with the proposed works, and the boundary of all lands, showing by 40-acre subdivisions the areas proposed to be irrigated, are fully and correctly designated thereon.

Mike Evasovic
State Water Right Surveyor

Subscribed and sworn to before me this 19th day of Feb., 1973

Carl O Gelmstedt
Notary Public in and for Lyon County, Nevada

My Commission Expires 6/24/75

CARL O. GELMSTEDT
Notary Public -- State of Nevada
Lyon County
My Commission Expires June 24, 1975

CERTIFICATE No. 94509 ISSUED 8/4/86

SCALE: 1 IN. = 500 FT.
500 0 500 1000 1500

FILED
FEB 21 1973
STATE ENGINEER'S OFFICE

MAP

TO ACCOMPANY APPLICATION TO APPROPRIATE WATER FOR IRRIGATION & DOMESTIC USE BY CIRCLE BAR N FROM UNDERGROUND

29254 26994 ← File Under