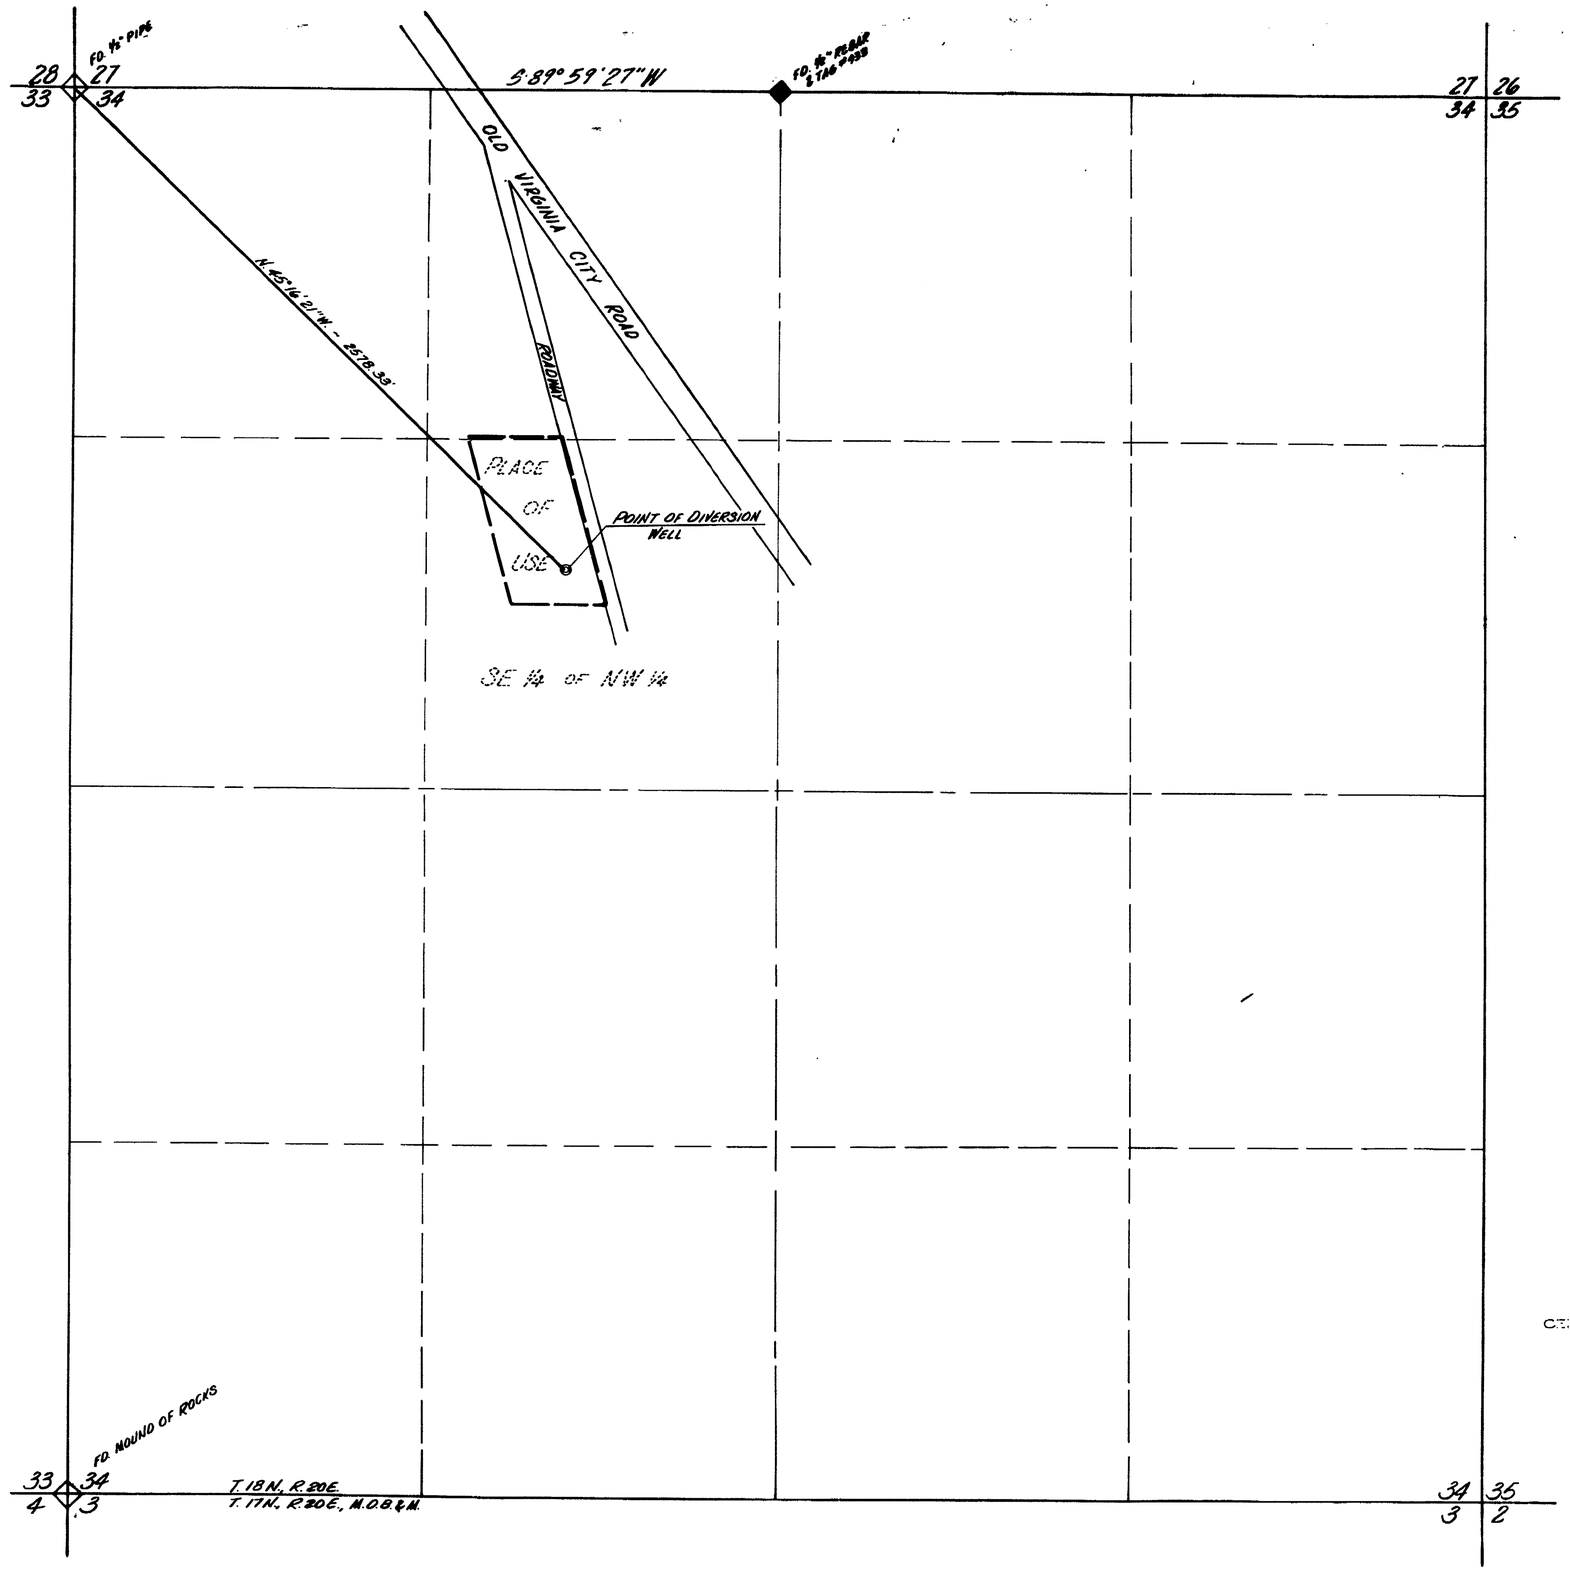

Basis of Bearings: North line of NW¼ Sec. 34, T. 18 N., R. 20 E., M.D.B.&M.

STATE OF NEVADA
COUNTY OF WASHOE } ss

I, Richard W. Arden, being first duly sworn, depose and say that this map, consisting of one sheet, has been correctly drawn to the designated scale from field notes of a survey made under my supervision, between the 16th day of August and the 14th day of September, 1972; that it truly and correctly represents the proposed location and extent of the works used to divert water from an underground source in Washoe County, Nevada, by H.A. & M.C. MERBACH for quasi-municipal and domestic purposes. That the proposed point of diversion, the location and names of all other works which will cross or connect with the proposed works, the boundary of all lands, showing by 40-acre subdivisions the areas proposed to be served, are fully and correctly designated thereon.

Richard W. Arden
RICHARD W. ARDEN
STATE WATER RIGHTS SURVEYOR # 307

Subscribed and sworn to before me on this 20th day of September, 1972.

Carol Ann Adams
NOTARY PUBLIC

CAROL ANN ADAMS
Notary Public, State of Nevada
Washoe County
My Commission Expires June 25, 1975

CERTIFICATE No. 9041 ISSUED 5-25-77

0 100 200 300 400 500 1000 1500
SCALE: 1" = 300'

FILED
SEP 21 1972
STATE ENGINEER'S OFFICE

MAP
TO ACCOMPANY APPLICATION TO APPROPRIATE WATER FOR QUASI-MUNICIPAL & DOMESTIC PURPOSES IN WASHOE COUNTY BY BY H.A. & M.C. MERBACH FROM AN UNDERGROUND SOURCE

SE&A CONSULTING ENGINEERS/PLANNERS
950 INDUSTRIAL WAY
SPARKS, NEVADA

JOB: 72502
SEPT. 12, 1972
RWA / RML

27000