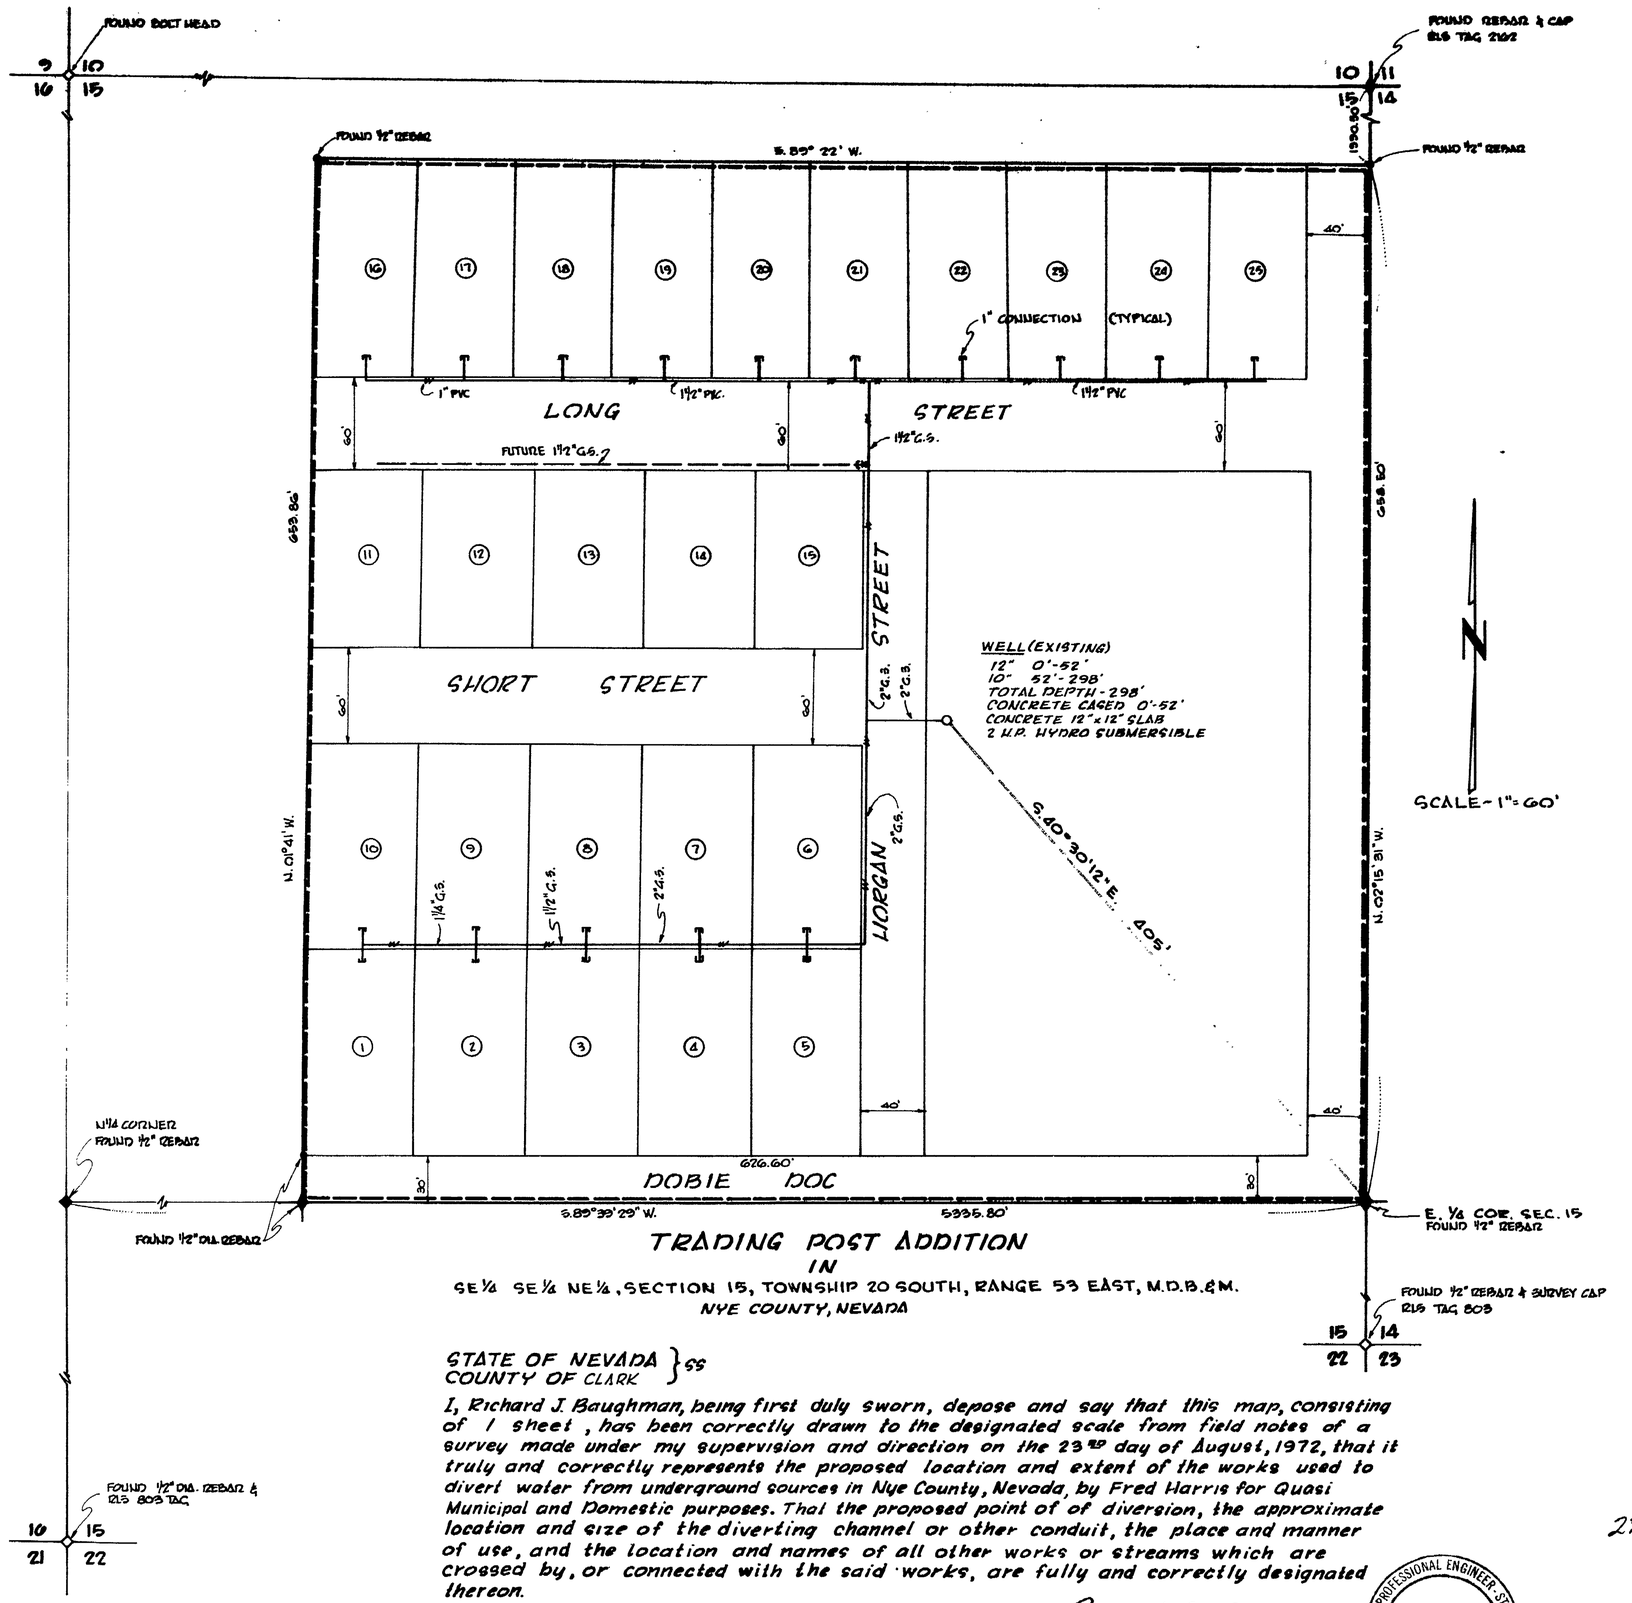

LEGEND

- EXISTING 1" WATER CONNECTION
- (24) LOT NUMBER
- EXISTING WATER VALVE
- PROPOSED WATER LINE (2" PVC)
- SECTION CORNER
- 1/4 CORNER

TRADING POST ADDITION

IN

SE 1/4 SE 1/4 NE 1/4, SECTION 15, TOWNSHIP 20 SOUTH, RANGE 53 EAST, M.D.B.&M.
NYE COUNTY, NEVADA

STATE OF NEVADA }ss
COUNTY OF CLARK

I, Richard J. Baughman, being first duly sworn, depose and say that this map, consisting of 1 sheet, has been correctly drawn to the designated scale from field notes of a survey made under my supervision and direction on the 23rd day of August, 1972, that it truly and correctly represents the proposed location and extent of the works used to divert water from underground sources in Nye County, Nevada, by Fred Harris for Quasi Municipal and Domestic purposes. That the proposed point of of diversion, the approximate location and size of the diverting channel or other conduit, the place and manner of use, and the location and names of all other works or streams which are crossed by, or connected with the said works, are fully and correctly designated thereon.

Richard J. Baughman 9-25-72
State Water Right Surveyer

REGISTERED PROFESSIONAL ENGINEER - STATE OF NEVADA
RICHARD J. BAUGHMAN
CIVIL
No. 2162

NOTARY PUBLIC - STATE OF NEVADA
CLARK COUNTY
PAMALA J. WEISHAUPT
My Commission Expires Dec. 14, 1975

Subscribed and sworn to before me this 25th day of SEPTEMBER 1972

Pamala J. Weishaupt
Notary Public in and for
Said County and State

My commission expires: DECEMBER 14th 1975

27011 CERTIFICATE NO. 9849 ISSUED 2/28/82

FILED
SEP 26 1972
STATE ENGINEER'S OFFICE

MAP TO ACCOMPANY AN APPLICATION TO APPROPRIATE WATER

By: Fred Harris
For: Quasi Municipal and Domestic Purposes
From: An underground source in the Pahrump Valley Basin, Nye County, Nevada

Baughman, Haught & Turner, Inc.
Professional Engineers and Land Surveyors
2325 W. Charleston Blvd. Las Vegas, Nevada

27011