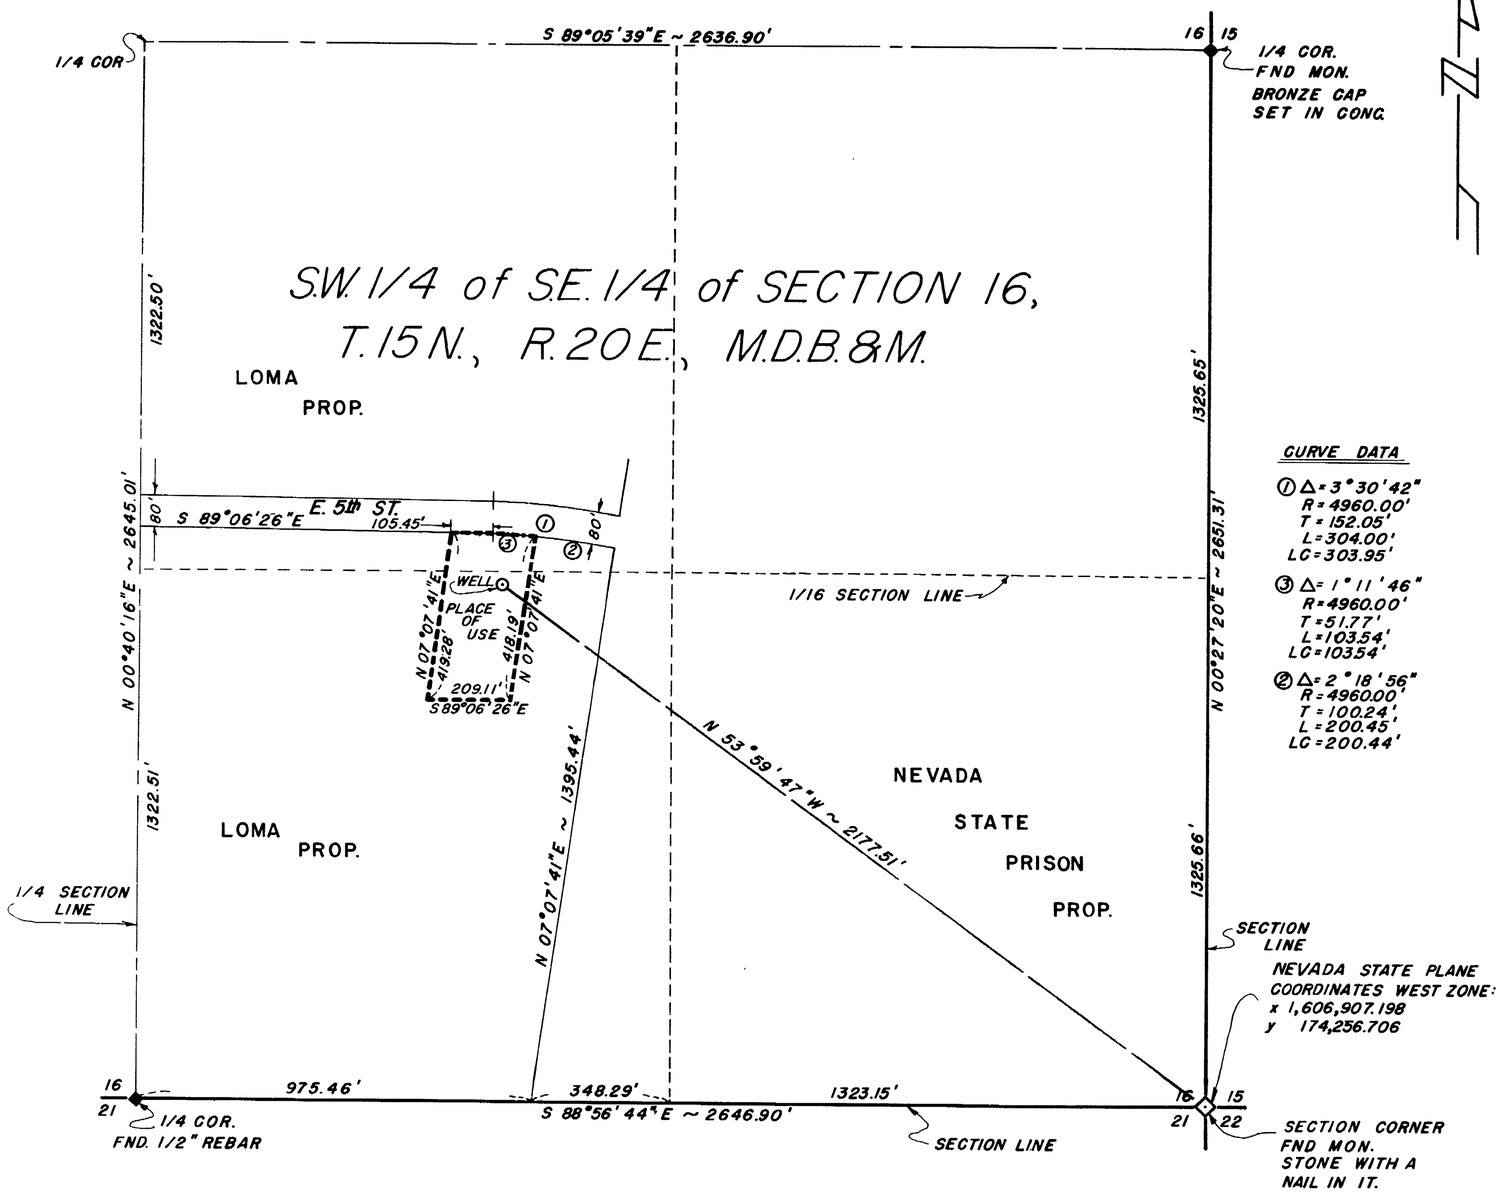

CURVE DATA

① Δ = 3°30'42"
R = 4960.00'
T = 152.05'
L = 304.00'
LC = 303.95'

③ Δ = 1°11'46"
R = 4960.00'
T = 51.77'
L = 103.54'
LC = 103.54'

② Δ = 2°18'56"
R = 4960.00'
T = 100.24'
L = 200.45'
LC = 200.44'

ENGINEERS CERTIFICATE

I, ROBERT L. FULLER, BEING DULY SWORN, DEPOSE AND SAY THAT THIS MAP, CONSISTING OF ONE SHEET, HAS BEEN CORRECTLY DRAWN TO THE DESIGNATED SCALE FROM FIELD NOTES OF A SURVEY MADE UNDER MY SUPERVISION AND DIRECTION ON THE 10TH DAY OF AUGUST, 1972, THAT IT TRULY AND CORRECTLY REPRESENTS THE PROPOSED LOCATION AND EXTENT OF THE WORKS USED TO DIVERT WATER FROM AN UNDERGROUND SOURCE IN CARSON CITY BY LEON D. WELLS AND RUTH A. WELLS FOR COMMERCIAL DOMESTIC USE.

THAT THE PROPOSED POINT OF DIVERSION AND THE BOUNDARY OF THE PROPOSED PLACE OF USE ARE FULLY AND CORRECTLY DESIGNATED HEREON.

REGISTERED LAND SURVEYOR — Robert L. Fuller — 2096 — STATE OF NEVADA

Robert L. Fuller
ROBERT L. FULLER
STATE WATER RIGHTS
SURVEYOR No. 335
NEV. R.C.E. & R.L.S. No. 2096

NOTARY CERTIFICATE

SUBSCRIBED AND SWORN BEFORE ME THIS 26TH DAY OF Sept., 1972.

NOTARY IN AND FOR THE STATE OF NEVADA, CARSON CITY.

K. Madelynne Starnes
MY COMMISSION EXPIRES 9-22-75

K. MADELYNNE STARNES

BASIS OF BEARING

NEVADA STATE PLANE COORDINATE SYSTEM, WEST ZONE.

SCALE: 1" = 200'

0 200 400
100 300 500

CERTIFICATE No. 8393 ISSUED 11-15-74

FILED
SEP 26 1972
STATE ENGINEER'S OFFICE

MAP

TO ACCOMPANY APPLICATION TO APPROPRIATE WATER FOR COMMERCIAL DOMESTIC USE BY LEON D. & RUTH A. WELLS FROM AN UNDERGROUND SOURCE.

LOCATED IN SECTION 16, T.15 N., R.20 E., M.D.B.&M., CARSON CITY, NEVADA.

27012