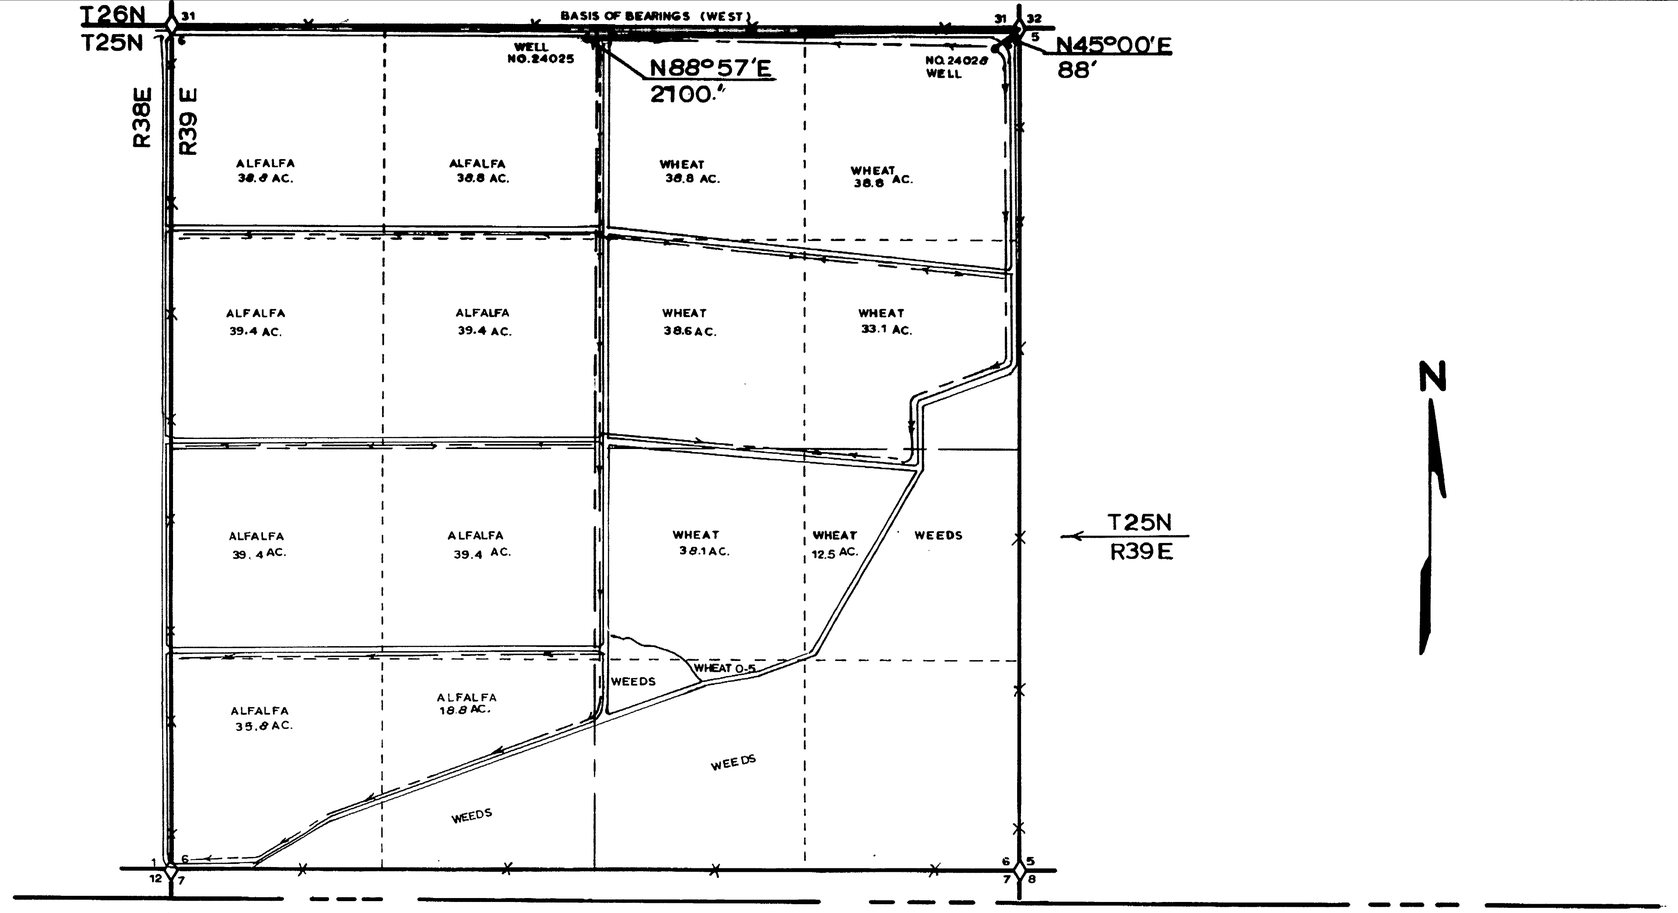

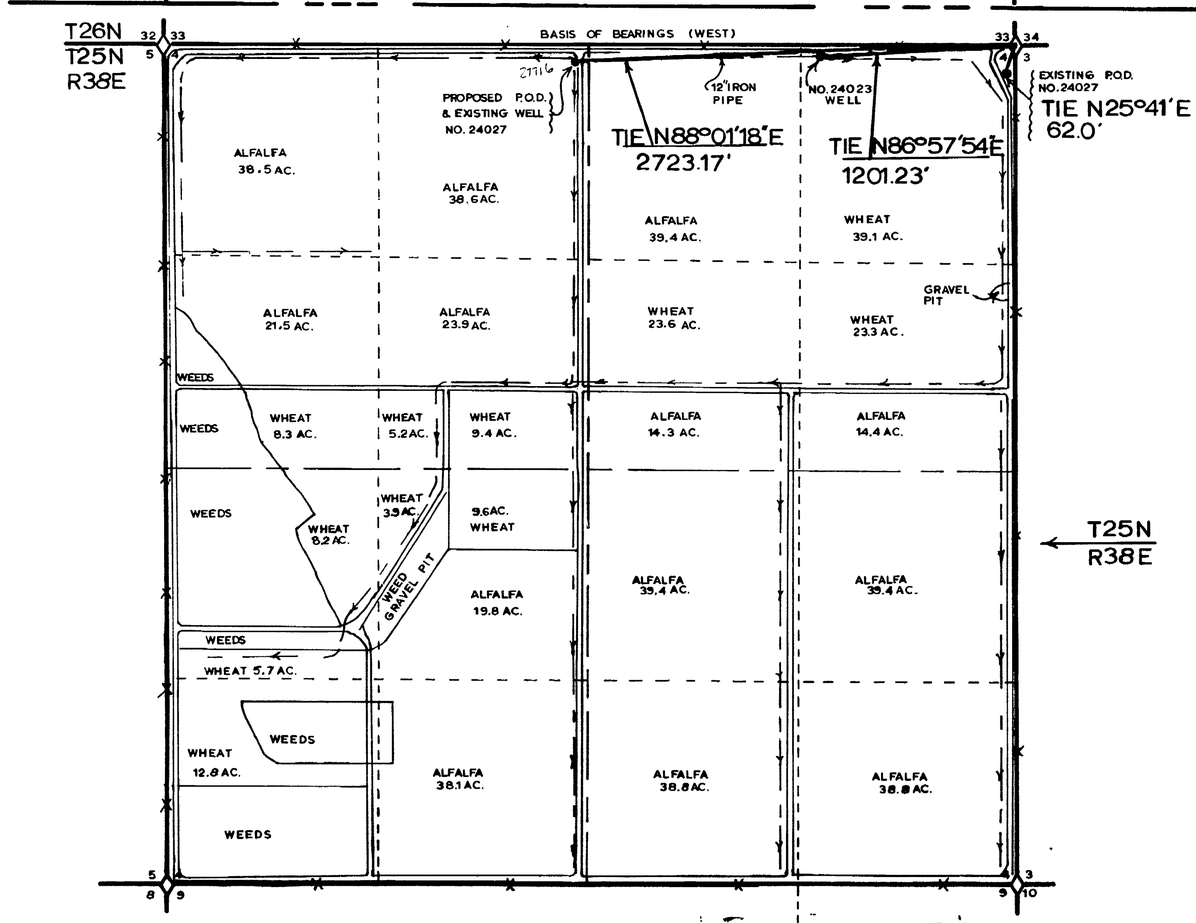

CULTURAL MAP TABULATION

SEC-TION	SUBDIVISION		TWN.	RGE.	CULTI-TED ACREAGE	DESCRIPTION OF CULTURE	DATE OF FIRST CULTURE
6	NW 4	NW 4	25N	39 E	38.8	ALFALFA	
"	NE 4	NW 4	"	"	38.8	"	
"	SW 4	NW 4	"	"	39.4	"	
"	SE 4	NW 4	"	"	39.4	"	
"	NW 4	SW 4	"	"	39.4	"	
"	NE 4	SW 4	"	"	39.4	"	
"	SW 4	SW 4	"	"	35.8	"	
"	SE 4	SW 4	"	"	18.8	"	
"	NW 4	NE 4	"	"	38.8	WHEAT	
"	NE 4	NE 4	"	"	38.8	"	
"	SW 4	NE 4	"	"	38.6	"	
"	SE 4	NE 4	"	"	33.1	"	
"	NW 4	SE 4	"	"	38.1	"	
"	NE 4	SE 4	"	"	12.5	"	
"	SW 4	SE 4	"	"	0.5	"	
4	NW 4	NW 4	"	38E	38.5	ALFALFA	
"	NE 4	NW 4	"	"	38.6	"	
"	SW 4	NW 4	"	"	29.8	ALFALFA, WHEAT	
"	SE 4	NW 4	"	"	38.5	"	
"	NW 4	SW 4	"	"	13.9	WHEAT	
"	NE 4	SW 4	"	"	33.3	ALFALFA, WHEAT	
"	SW 4	SW 4	"	"	12.8	WHEAT	
"	SE 4	SW 4	"	"	38.1	ALFALFA	
"	NW 4	NE 4	"	"	39.4	"	
"	NE 4	NE 4	"	"	39.1	WHEAT	

STATE OF NEVADA
COUNTY OF HUMBOLDT } S.S.

I C.H. KETCHAM, BEING FIRST DULY SWORN, DEPOSE AND SAY THAT THIS MAP, CONSISTING OF 1 SHEET, HAS BEEN CORRECTLY DRAWN TO THE DESIGNATED SCALE FROM FIELD NOTES OF A SURVEY MADE BY ME, ON THE 13 TH. DAY OF SEPTEMBER, 1972; THAT IT TRULY AND CORRECTLY REPRESENTS THE PROPOSED LOCATION AND EXTENT OF THE WORKS USED TO DIVERT WATER FROM UNDERGROUND IN PERSHING COUNTY, BY BRINKERHOFF SEED FARM INC. FOR IRRIGATION PURPOSES UNDER APPLICATION NO.(S) 24027, 24023, 24028, 24025 THAT THE POINT OF DIVERSION, THE LOCATION, SIZE OF DIVERTING CHANNEL, LOCATION AND DESCRIPTION OF ALL MEASURING DEVICES, THE LOCATION AND EXTENT OF LANDS OWNED OR CONTROLLED BY THE APPLICANT UPON WHICH WATER APPLIED FOR UNDER APPLICATION NO.(S) 24027, 24023, 24028, 24025 IS USED, TOGETHER WITH THE AREA AND KIND OF CULTURE IN EACH 40-ACRE SUBDIVISION, AND THE LOCATION AND NAMES OF ALL OTHER WORKS OR STREAMS WHICH ARE CROSSED BY OR CONNECTED WITH SAID WORKS ARE FULLY AND CORRECTLY DESIGNATED THEREON.

C. H. Ketcham
STATE WATER-RIGHT SURVEYOR R.L.S. 3049

SUBSCRIBED AND SWORN TO BEFORE ME THIS 22nd DAY OF September, 1972.

Barbara A. Ketcham
NOTARY PUBLIC HUMBOLDT COUNTY, NEVADA

BARBARA A. KETCHAM
Notary Public — State of Nevada
Humboldt County
My Commission Expires Mar. 12, 1975

LEGEND

◇ = 8"x8" WOOD CORNER POST
= 25' ROAD
— → — = EARTH DITCH

CULTURAL MAP TABULATION (CONTINUED)

4	SW 4	NE 4	25N	38E	37.9	ALFALFA, WHEAT	
"	SE 4	NE 4	"	"	37.7	"	
"	NW 4	SE 4	"	"	39.4	ALFALFA	
"	NE 4	SE 4	"	"	39.4	"	
"	SW 4	SE 4	"	"	38.8	"	
"	SE 4	SE 4	"	"	38.8	"	

24025 CERTIFICATE No. 8154 ISSUED 11-2-73
24023 CERTIFICATE No. 8167 ISSUED 11-7-73
24028 CERTIFICATE No. 8234 ISSUED 2-6-74
29980 CERTIFICATE No. 9823 ISSUED 2/18/82
CERTIFICATE No. ISSUED
CERTIFICATE No. ISSUED

1972 SEP 25 AM 10 20

FILED
SEP 25 1972
STATE ENGINEER'S OFFICE

0' 100' 200' 300' 400' 500' 1000' 1500' 2500'
SCALE — 1" = 500'

29980

MAP
TO ACCOMPANY PROOF of BENEFICIAL USE UNDER APPLICATION NO. 24028, 24025, 24023, 24027 for IRRIGATION.
&
CHANGE P.O.D. NO. 24027
By: BRINKERHOFF SEED FARM INC.
From: UNDERGROUND

C.H. "PETE" KETCHAM — REGISTERED LAND SURVEYORS
P.O. BOX 461 WINNEMUCCA, NEVADA

29980 27716 24028 24025 24023 27018 File Under