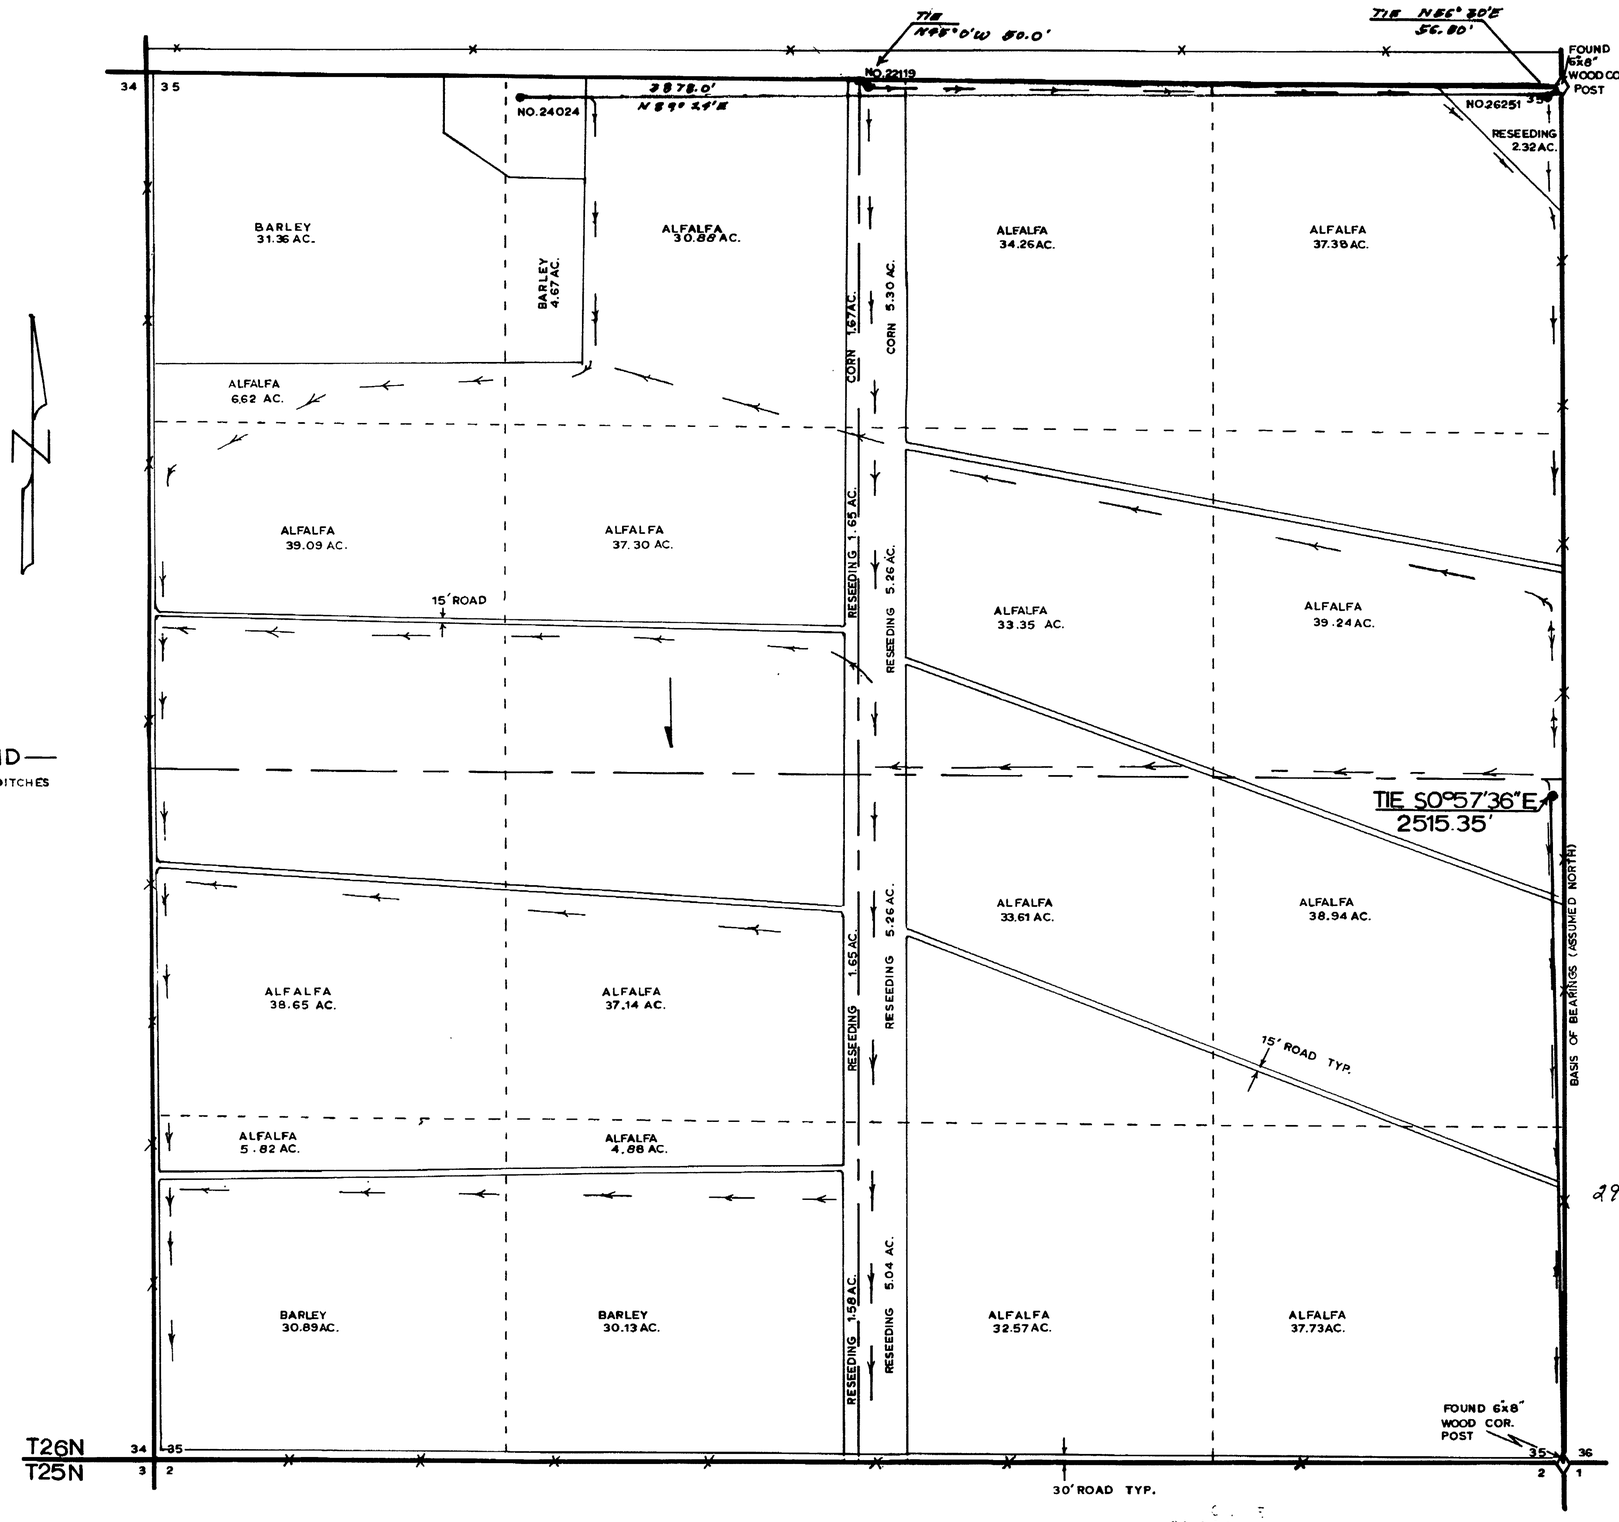

—LEGEND—
EARTH DITCHES

CULTURAL MAP TABULATION

SEC-TION	SUBDIVISION	TWN.	RGE.	CULTI-TED ACREAGE	DESCRIPTION OF CULTURE	DATE OF FIRST CULTURE
35	NW4 NW4	26 N	38 E	37.98	ALFALFA & BARLEY	1968
"	NE4 NW4	"	"	37.22	ALFALFA, CORN, BARLEY	"
"	SW4 NW4	"	"	38.09	ALFALFA	"
"	SE4 NW4	"	"	38.95	"	"
"	NW4 SW4	"	"	38.65	"	"
"	NE4 SW4	"	"	38.79	"	"
"	SW4 SW4	"	"	36.71	BARLEY, ALFALFA	"
"	SE4 SW4	"	"	36.59	"	
"	NW4 NE4	"	"	39.56	ALFALFA, CORN	1965
"	NE4 NE4	"	"	39.70	ALFALFA	"
"	SW4 NE4	"	"	38.61	"	"
"	SE4 NE4	"	"	39.24	"	"
"	NW4 SE4	"	"	38.87	"	"
"	NE4 SE4	"	"	38.94	"	"
"	SW4 SE4	"	"	37.61	"	"
"	SE4 SE4	"	"	37.73	"	"

STATE OF NEVADA
COUNTY OF HUMBOLDT } S.S.

I C.H. KETCHAM, BEING FIRST DULY SWORN, DEPOSE AND SAY THAT THIS MAP, CONSISTING OF 1 SHEET, HAS BEEN CORRECTLY DRAWN TO THE DESIGNATED SCALE FROM FIELD NOTES OF A SURVEY MADE BY ME, ON THE 13TH. DAY OF SEPTEMBER, 1972; THAT IT TRULY AND CORRECTLY REPRESENTS THE PROPOSED LOCATION AND EXTENT OF THE WORKS USED TO DIVERT WATER FROM UNDERGROUND IN PERSHING COUNTY, BY BRINKERHOFF SEED FARM INC. FOR IRRIGATION PURPOSES UNDER APPLICATION NO.(S)_____ THAT THE POINT OF DIVERSION, THE LOCATION, SIZE OF DIVERTING CHANNEL, LOCATION AND DESCRIPTION OF ALL MEASURING DEVICES, THE LOCATION AND EXTENT OF LANDS OWNED OR CONTROLLED BY THE APPLICANT UPON WHICH WATER APPLIED FOR UNDER APPLICATION NO.(S)_____ IS USED, TOGETHER WITH THE AREA AND KIND OF CULTURE IN EACH 40-ACRE SUBDIVISION, AND THE LOCATION AND NAMES OF ALL OTHER WORKS OR STREAMS WHICH ARE CROSSED BY OR CONNECTED WITH SAID WORKS ARE FULLY AND CORRECTLY DESIGNATED THEREON.

C. H. Ketcham
STATE WATER-RIGHT SURVEYOR R.L.S. 3049

SUBSCRIBED AND SWORN TO BEFORE ME THIS 28th. DAY OF September, 1972.

Barbara A. Ketcham
NOTARY PUBLIC HUMBOLDT COUNTY, NEVADA

BARBARA A. KETCHAM
Notary Public — State of Nevada
Humboldt County
My Commission Expires Mar. 12, 1975

29979 CERTIFICATE NO. 9822 ISSUED 2/18/82

0' 100' 200' 300' 400' 500' 1000' 1500'
SCALE — 1" = 300'

29979

MAP
TO ACCOMPANY APPLICATION TO APPROPRIATE WATER for IRRIGATION NO. 27019 By: BRINKERHOFF SEED FARM INC. From: UNDERGROUND &

TO ACCOMPANY PROOF of BENEFICIAL USE UNDER APPLICATION NO. 27019

C.H. "PETE" KETCHAM — REGISTERED LAND SURVEYORS
P.O. BOX 461 WINNEMUCCA, NEVADA

1972 SEP 25 AM 10 29

FILED
JAN 22 1973
STATE ENGINEER'S OFFICE

T26N R38E M.D. B.& M.

29979 27019