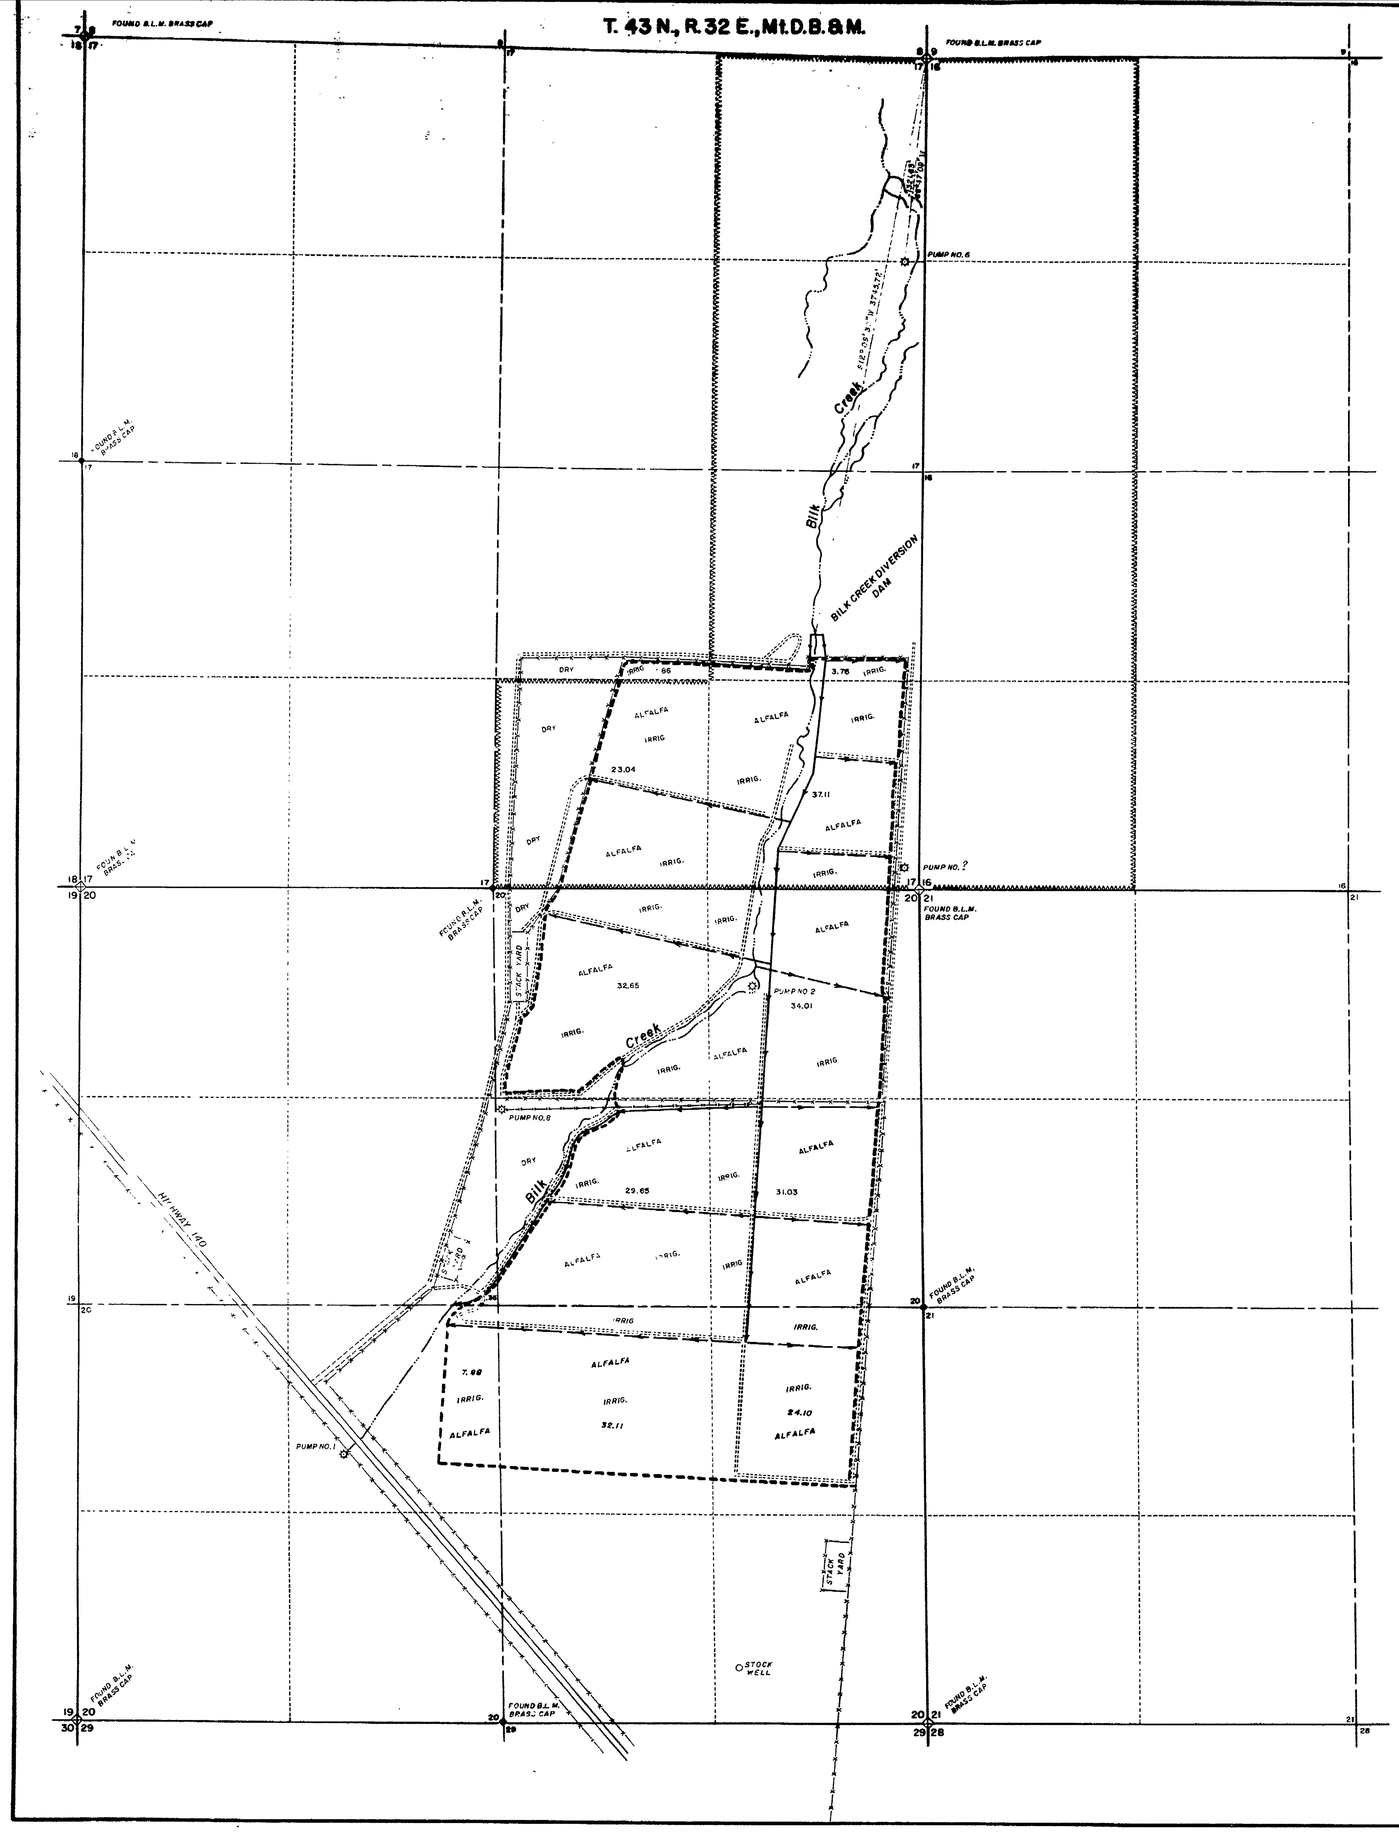

SECTION	SUBDIVISION	TOWNSHIP	RANGE	CULTIVATED ACREAGE	DESCRIPTION OF CULTURE	DATE OF FIRST CULTURE
17	NW 1/4 SE 1/4	T 43 N	R 32 E	1.86	ALFALFA	
17	SW 1/4 SE 1/4	"	"	23.04	"	
17	SE 1/4 SE 1/4	"	"	37.11	"	
17	NE 1/4 SE 1/4	"	"	3.76	"	
20	SE 1/4 NW 1/4	"	"	0.35	"	
20	NW 1/4 NE 1/4	"	"	32.65	"	
20	SW 1/4 NE 1/4	"	"	29.65	"	
20	SE 1/4 NE 1/4	"	"	31.03	"	
20	NE 1/4 NE 1/4	"	"	34.01	"	
20	NE 1/4 SW 1/4	"	"	7.88	"	
20	NW 1/4 SE 1/4	"	"	32.11	"	
20	NE 1/4 SE 1/4	"	"	24.10	"	

CONTROL DISTANCES MEASURED BY J. A. HOFFBUHR STATE WATER RIGHT SURVEYOR, 510 WEST 6TH STREET, MEDFORD, OREGON, WITH TELLUROMETERS MODEL 101 NOS. 174 AND 175. ANGULAR MEASUREMENT BY WILD T-2 THEODOLITE NO. 111265

SECTION LINE POSITIONING IS BASED ON CORNERS FOUND AND DEPENDANT SURVEY CONTRACT NO. 67 BY G.W. GARSIDE AND C.S. PREBLE IN 1875.

PHOTOGRAMETRIC PLOTTING AND AERIAL PHOTOGRAPHY BY AERIAL MAPPING CO. OF OREGON, 220 S.W. ALDER ST. PORTLAND OREGON. DATE OF PHOTOGRAPHY, 9/10/69.

NOTE:

THIS SYMBOL OUTLINES THE AREA COVERED BY THE ORIGINAL PERMIT NO. 22818

STATE OF OREGON }
County of Jackson } SS

I, J. A. HOFFBUHR, BEING FIRST DULY SWORN, DISPOSE AND SAY THAT THIS MAP CONSISTING OF 1 SHEET NUMBERED 1 INCLUSIVE, HAS BEEN CORRECTLY DRAWN TO THE DESIGNATED SCALE FROM FIELD NOTES OF A SURVEY MADE UNDER MY SUPERVISION AND DIRECTION BETWEEN THE 1ST DAY OF NOVEMBER AND THE 7TH DAY OF NOVEMBER, 1969 AND THE 18TH DAY OF JULY AND THE 20TH DAY OF JULY, 1970 AND THE 13TH OF MARCH 1972; THAT IT TRULY AND CORRECTLY REPRESENTS THE LOCATION AND EXTENT OF THE WORKS USED TO DIVERT WATER FROM UNDERGROUND SOURCES IN HUMBOLT COUNTY NEVADA, BY JAMES F. AND LURLINE R. COONAN DOING BUSINESS AS THE C2 CATTLE CO. FOR IRRIGATION PURPOSES UNDER PERMIT NO. 22818 THAT THE POINT OF DIVERSION, THE LOCATION OF THE EXISTING PLACE OF USE AND THE PROPOSED PLACE OF USE ARE CORRECTLY DESIGNATED THEREON.

J. A. Hoffbuhr
STATE WATER RIGHT SURVEYOR

SUBSCRIBED AND SWORN TO BEFORE ME THIS 10th DAY OF AUGUST 1972

Larry N. Schade
NOTARY PUBLIC FOR OREGON

MY COMMISSION EXPIRES THE 22nd DAY OF JUNE 1976.

REGISTERED PROFESSIONAL LAND SURVEYOR
J. A. Hoffbuhr
OREGON
NOV 7 1947
J. A. HOFFBUHR
222

LARRY N. SCHADE NOTARY PUBLIC STATE OF OREGON

500' 0' 500'
Scale: 1"=500'

FILED
SEP 18 1972
STATE ENGINEER'S OFFICE

OFFICE
STATE ENGINEER
1972 SEP 18 AM 10 32

MAP

TO ACCOMPANY APPLICATION
FOR
CHANGE IN PLACE OF USE ON LANDS
BEING IRRIGATED UNDER PERMIT NO. 22818
FOR
JAMES F. AND LURLINE R. COONAN, DBA

C2 CATTLE CO.
QUINN RIVER CROSSING RANCH

HUMBOLT COUNTY, NEVADA, AUGUST 3, 1972 - FILING SERIAL NO. 22818

27075

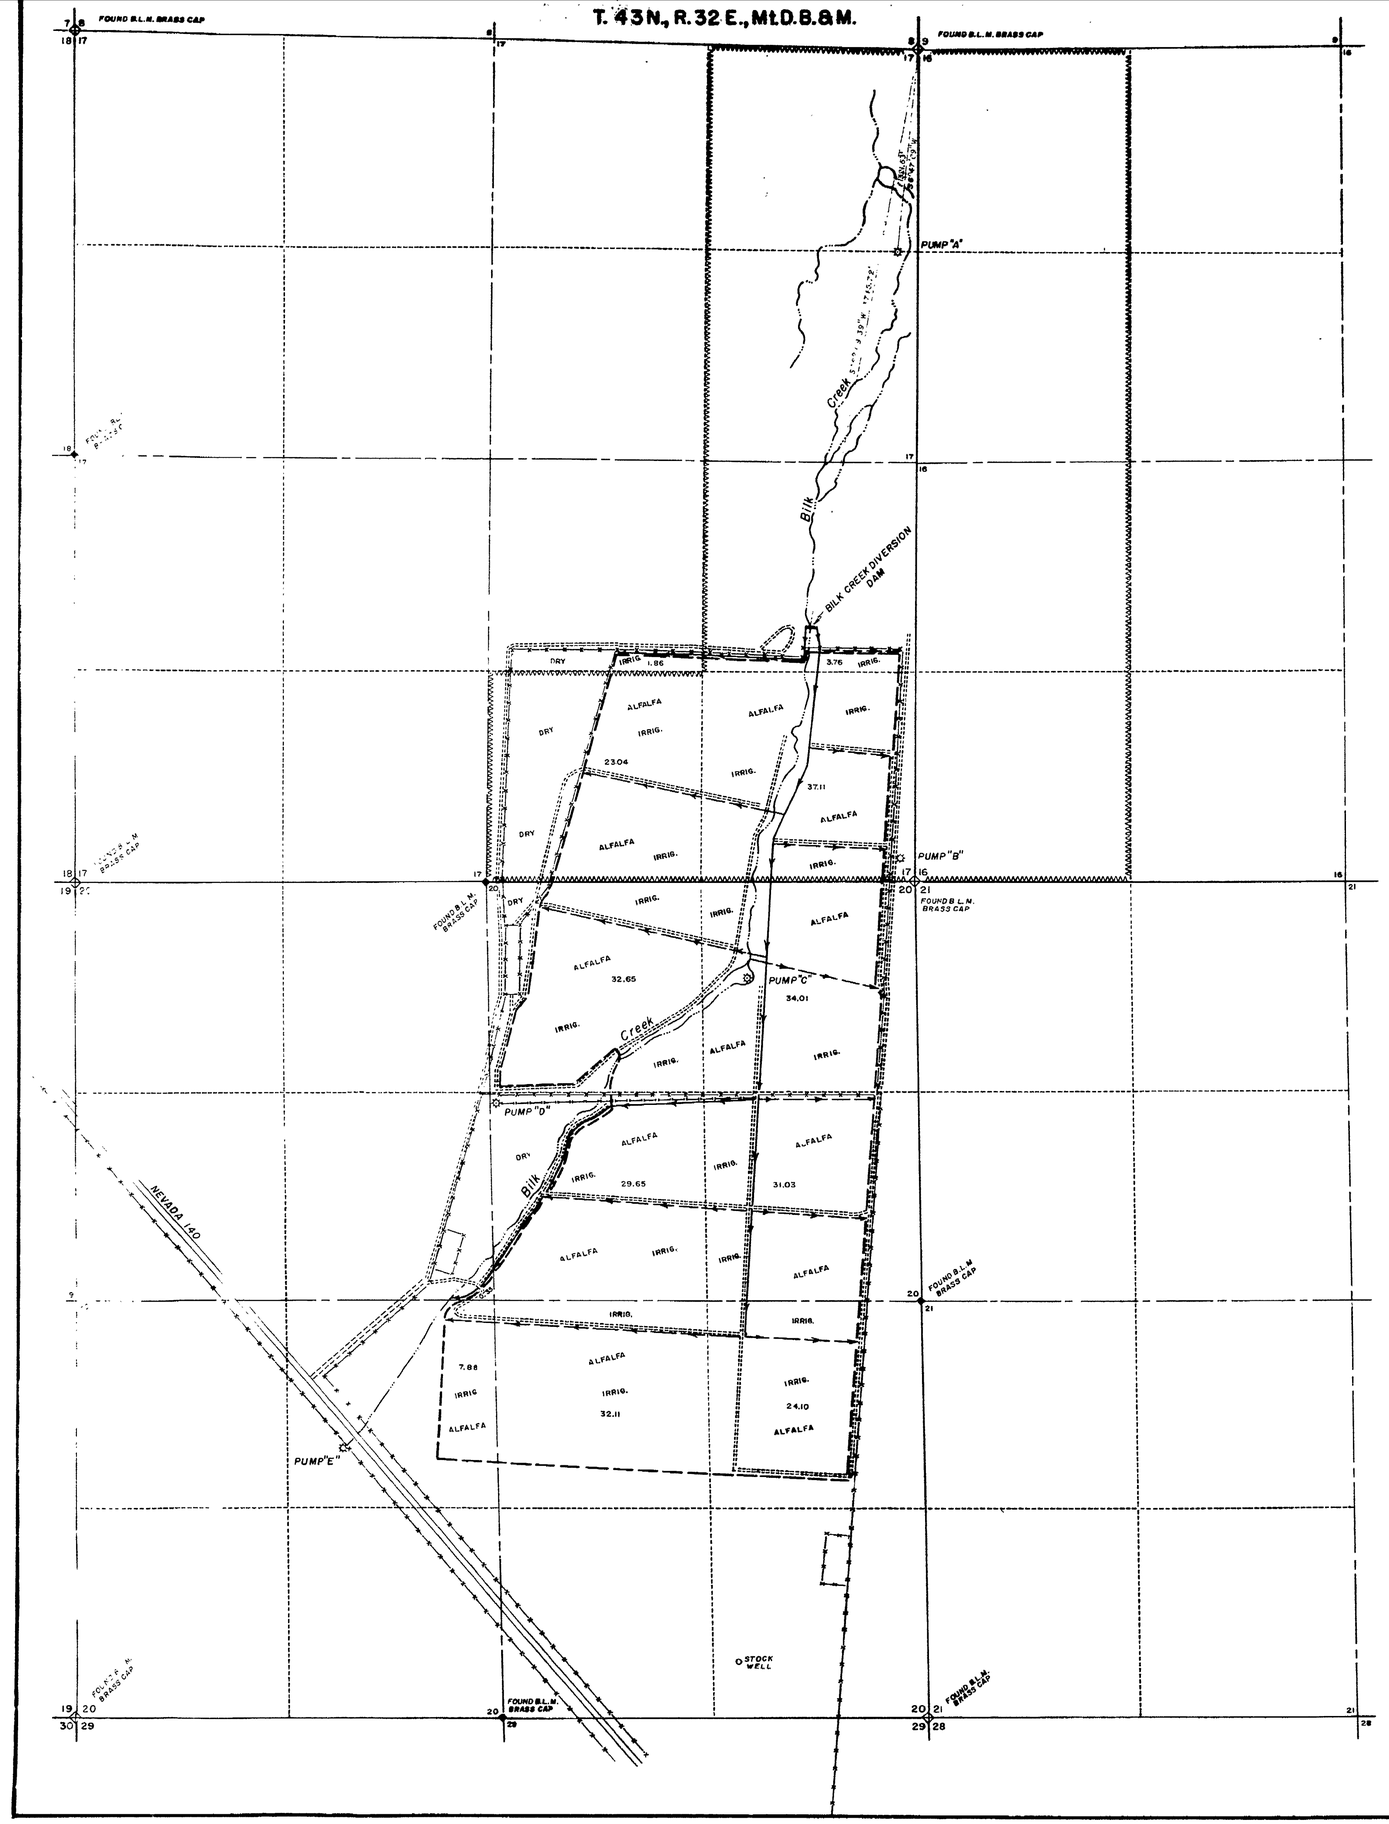

N

SECTION	SUBDIVISION	TOWNSHIP	RANGE	CULTIVATED ACREAGE	DESCRIPTION OF CULTURE	DATE OF FIRST CULTURE
17	NW 1/4 SE 1/4	T 43 N	R 32 E	1.86	ALFALFA	
17	SW 1/4 SE 1/4	"	"	23.04	"	
17	SE 1/4 SE 1/4	"	"	37.11	"	
17	NE 1/4 SE 1/4	"	"	3.76	"	
20	SE 1/4 NW 1/4	"	"	0.35	"	
20	NW 1/4 NE 1/4	"	"	32.65	"	
20	SW 1/4 NE 1/4	"	"	29.65	"	
20	SE 1/4 NE 1/4	"	"	31.03	"	
20	NE 1/4 NE 1/4	"	"	34.01	"	
20	NE 1/4 SW 1/4	"	"	7.88	"	
20	NW 1/4 SE 1/4	"	"	32.11	"	
20	NE 1/4 SE 1/4	"	"	24.10	"	

CONTROL DISTANCES MEASURED BY J. A. HOFFBUHR STATE WATER RIGHT SURVEYOR, 219 NORTH OAKDALE, MEDFORD, OREGON, WITH TELLUROMETERS MODEL 101 NOS. 174 AND 175. ANGULAR MEASUREMENT BY WILD T-2 THEODOLITE NO. 111265.

SECTION LINE POSITIONING IS BASED ON CORNERS FOUND AND DEPENDENT SURVEY CONTRACT NO. 67 BY G.W. GARSIDE AND C.S. PREBLE IN 1875.

PHOTOGRAMMETRIC PLOTTING AND AERIAL PHOTOGRAPHY BY AERIAL MAPPING CO. OF OREGON, 220 S.W. ALDER ST. PORTLAND OREGON. DATE OF PHOTOGRAPHY, 9/10/69.

NOTE:

THIS SYMBOL OUTLINES THE AREA COVERED BY THE ORIGINAL PERMIT NO. 22618

ALL PUMPS SHOWN ON THIS MAP ARE METERED BY SPARLING METERS.

STATE OF OREGON }
County of Jackson } SS

I, J. A. HOFFBUHR, BEING FIRST DULY SWORN, DEPOSE AND SAY THAT THIS MAP CONSISTING OF 1 SHEET NUMBERED 1 INCLUSIVE, HAS BEEN CORRECTLY DRAWN TO THE DESIGNATED SCALE FROM FIELD NOTES OF A SURVEY MADE UNDER MY SUPERVISION AND DIRECTION BETWEEN THE 1ST DAY OF NOVEMBER AND THE 7TH DAY OF NOVEMBER, 1969 AND THE 16TH DAY OF JULY AND THE 20TH DAY OF JULY, 1970 AND THE 13TH OF MARCH 1972; THAT IT TRULY AND CORRECTLY REPRESENTS THE LOCATION AND EXTENT OF THE WORKS USED TO DIVERT WATER FROM UNDERGROUND SOURCES IN HUMBOLDT COUNTY NEVADA, BY JAMES F. AND LURLINE R. COONAN DOING BUSINESS AS THE C2 CATTLE CO. FOR IRRIGATION PURPOSES UNDER PERMIT NO. 22618 THAT THE POINT OF DIVERSION, THE LOCATION OF THE EXISTING PLACE OF USE AND THE PROPOSED PLACE OF USE ARE CORRECTLY DESIGNATED THEREON.

J. A. Hoffbuhr
STATE WATER RIGHT SURVEYOR

SUBSCRIBED AND SWORN TO BEFORE ME THIS 14 DAY OF Feb. 1973.

Donna D. Whitsandes
NOTARY PUBLIC FOR OREGON

MY COMMISSION EXPIRES THE 5 DAY OF Oct. 1974.

DONNA D. WHITSANDES NOTARY PUBLIC STATE OF OREGON

500 0 1000
Scale 1"=500'

MAP

TO ACCOMPANY APPLICATION
FOR CHANGE IN PLACE OF USE
UNDER PERMIT NO. 22618
FOR
JAMES F. AND LURLINE R. COONAN, DBA
C2 CATTLE CO.
QUINN RIVER CROSSING RANCH
HUMBOLDT COUNTY, NEVADA FEBRUARY 14, 1973

27075