T.21N., R.64E., M.D. MER.

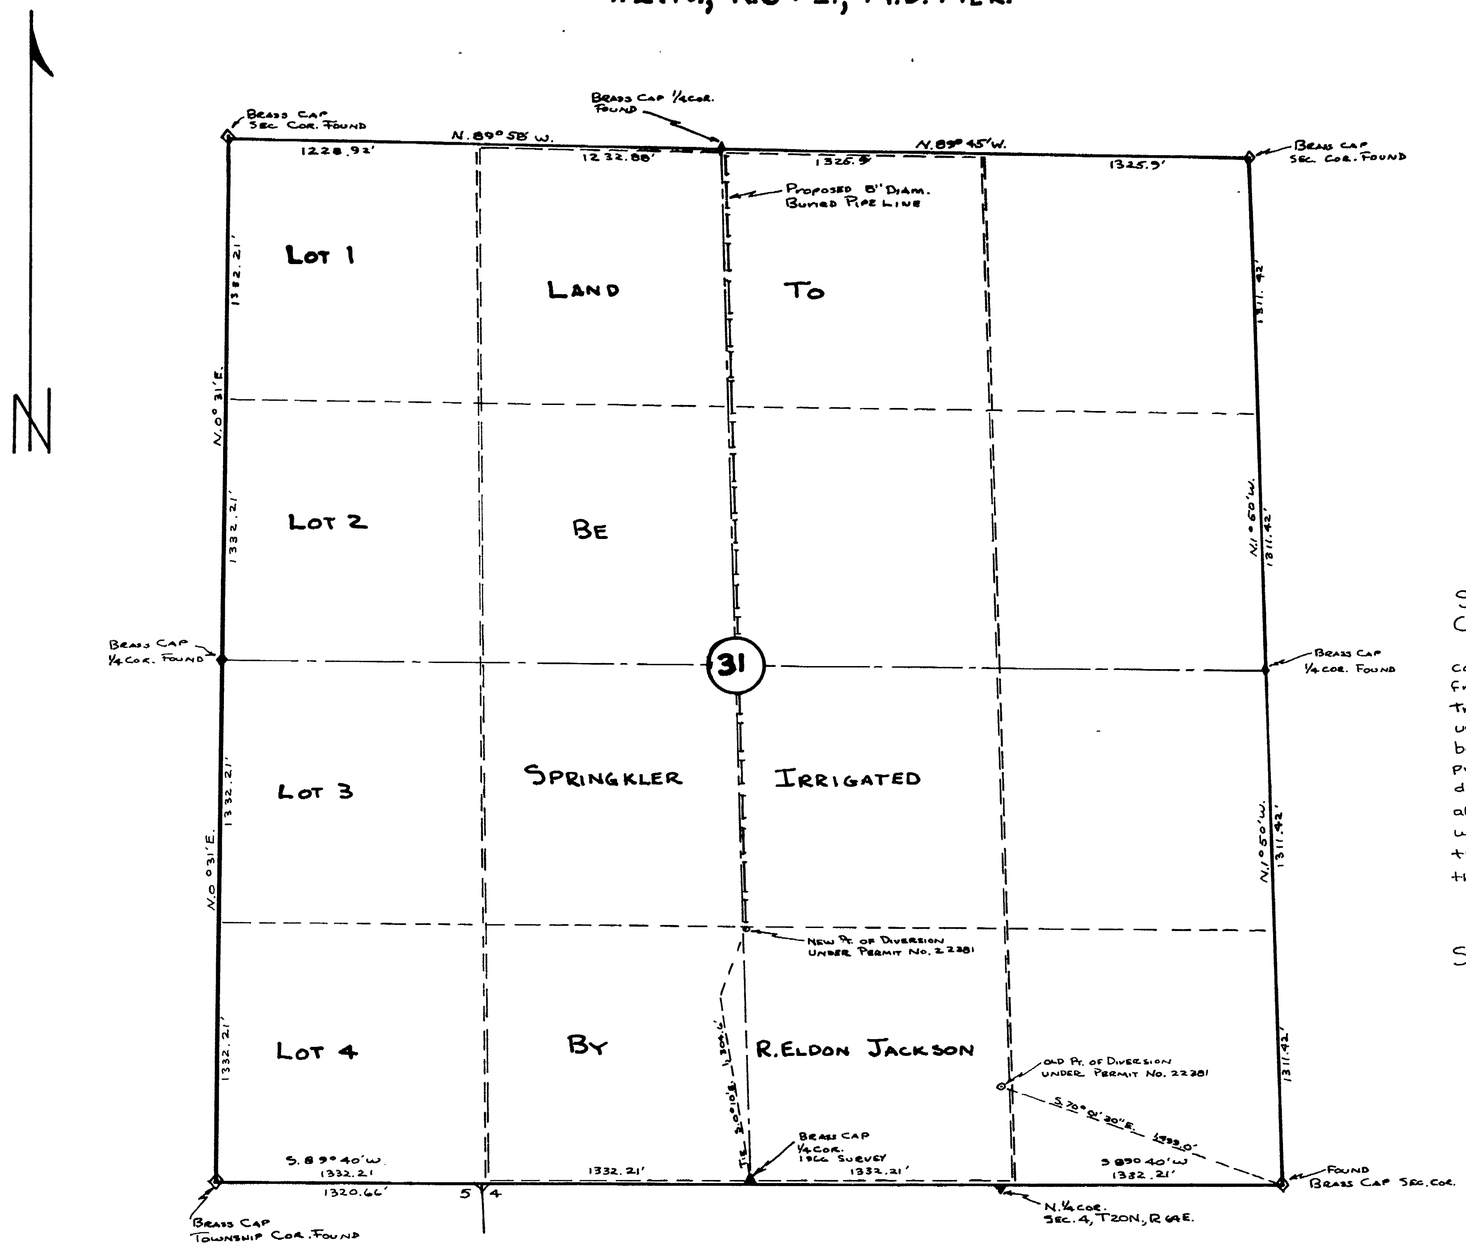

STATE OF NEVADA }
COUNTY OF WHITE PINE } SS.

I, ARNOLD C. WOOD, being first duly sworn, depose + say that this map, consisting of one sheet, has been correctly drawn to the designated scale from field notes of a survey made by me on JAN. 15, 1972, + that it truly + correctly represents the proposed location + extent of the works used to divert water from Underground Sources, in WHITE PINE CO., by R. ELDON JACKSON for irrigation + domestic purposes. THAT the proposed point of diversion, the approximate location + size of the diverting channel, all reservoirs or basins, the location + names of all other works which will cross or connect with the proposed works, + the boundary of all lands, showing by 40-acre subdivisions the areas proposed to be irrigated, are fully + correctly designated thereon.

Arnold C. Wood
STATE WATER RIGHT SURVEYOR

Subscribed + sworn to before me this 19th day of OCTOBER, 1972

Linda R. Carson
Notary Public in + for WHITE PINE CO. NEV.
My commission expires May 28, 1975

BASIS FOR BEARINGS: TOWNSHIP PLAT CALL

0 200 400 800 1200' 1600' 2000'

FILED
OCT 24 1972
STATE ENGINEER'S OFFICE

MAP TO ACCOMPANY APPLICATION
TO CHANGE POINT OF DIVERSION
UNDER PERMIT NO. 22381
FOR: IRRIGATION + DOMESTIC
BY: R. ELDON JACKSON
FROM: UNDERGROUND SOURCES
SCALE: 1" = 400'
SURVEYED + MAPPED BY:
ARNOLD C. WOOD R.L.S. 3144

10/10/72

27084