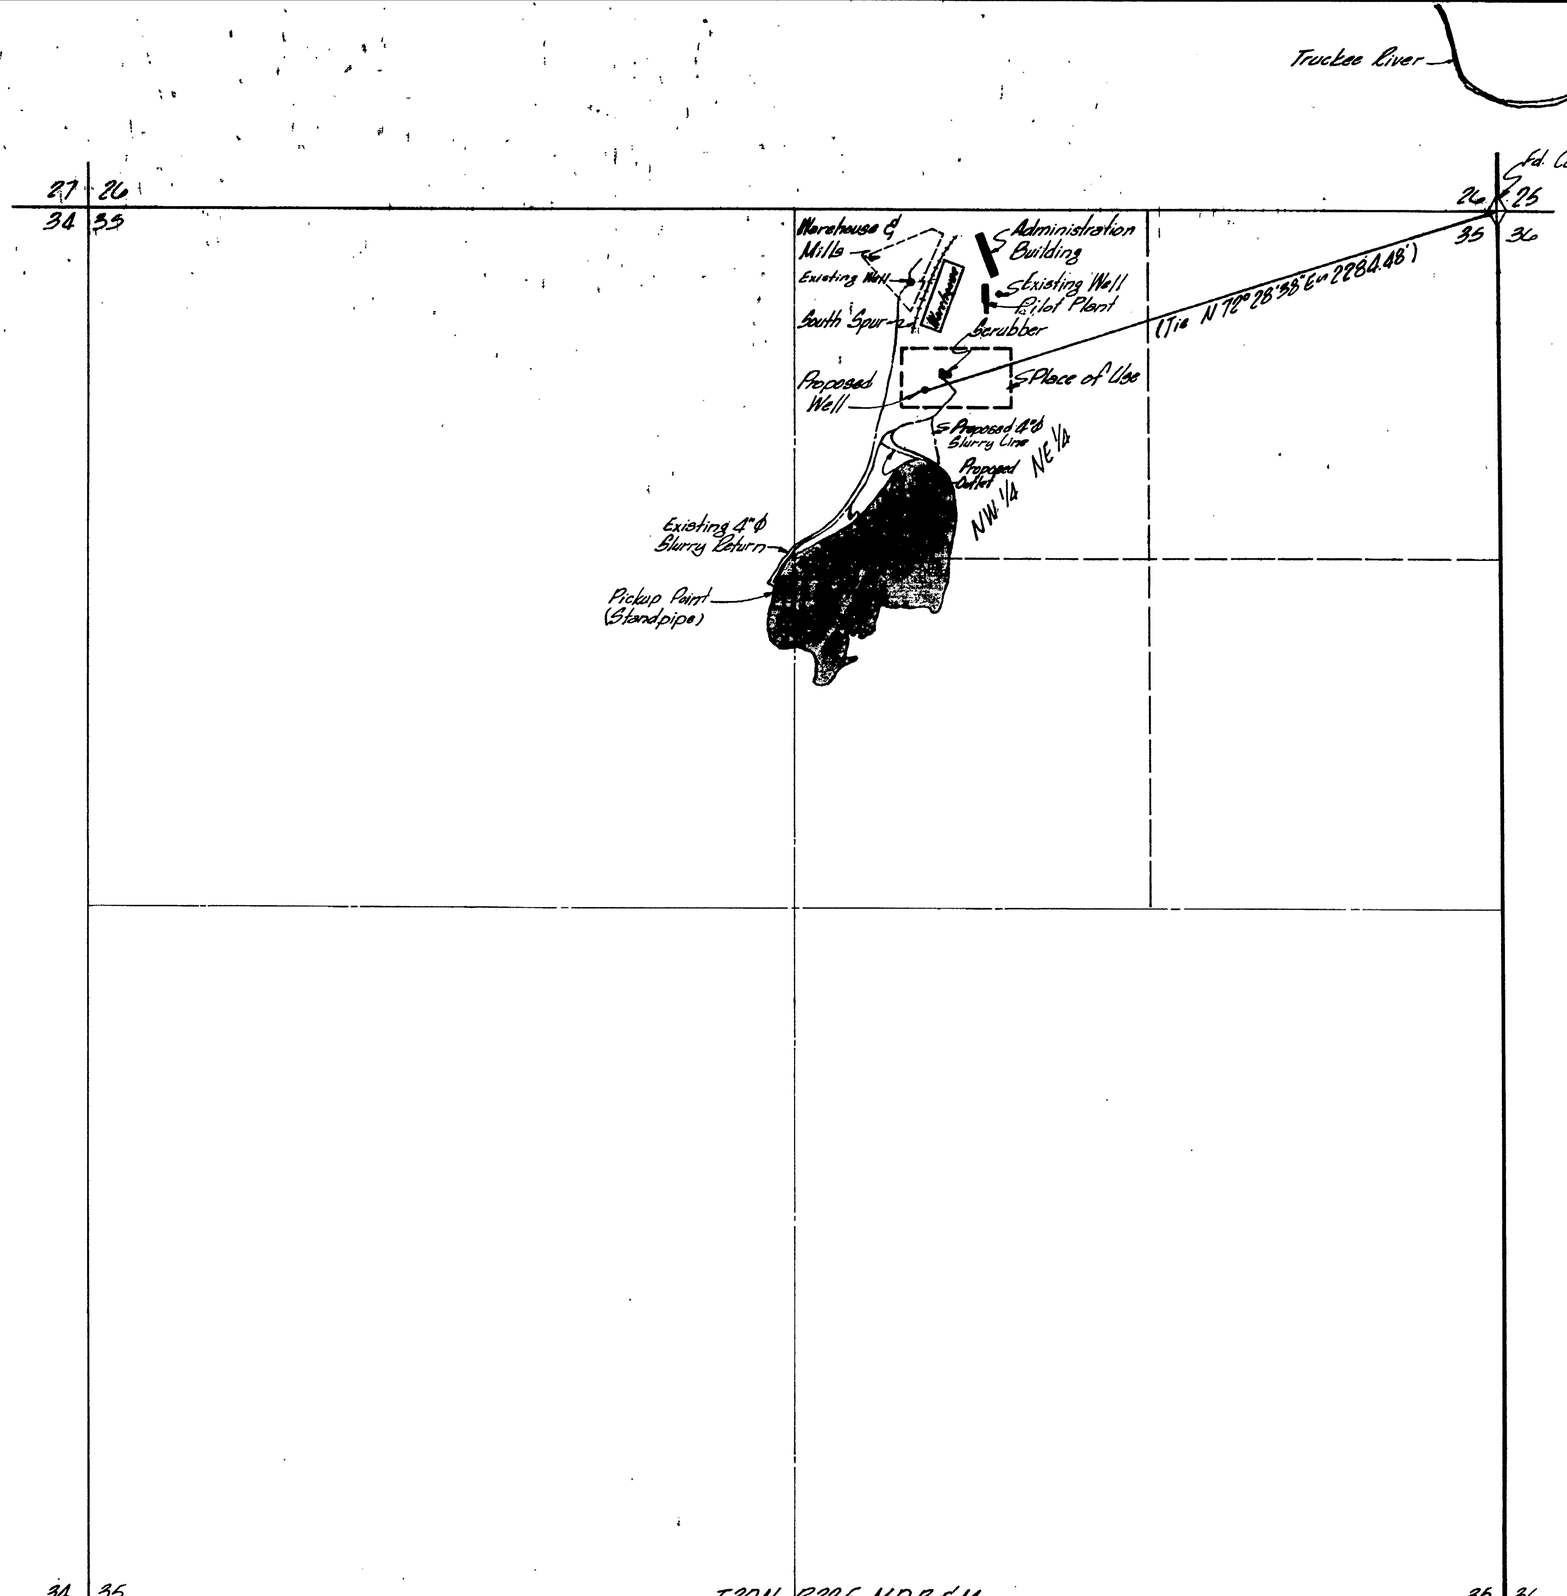

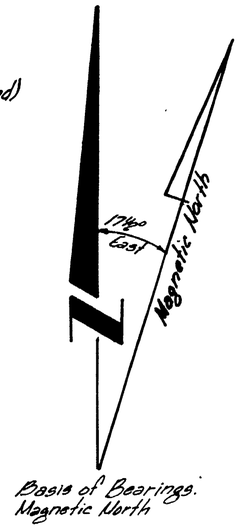

STATE OF NEVADA
COUNTY OF WASHOE ss

I, Richard W. Arden, being first duly sworn depose and say that this map, consisting of one sheet, has been correctly drawn to the designated scale from field notes of a survey made by me, or under my supervision and direction, between the 12TH day of SEPT., and the 19TH day of OCT., 1972, that it truly and correctly represents the proposed location and extent of works used to divert water from underground sources in Storey County, Nevada by EAGLE-PICHER INDUSTRIES, INC. for industrial and domestic purposes. That the proposed point of diversion, the location and names of all other works which will cross or connect with the proposed water works, the boundary of all lands, showing by 40-acre subdivisions the areas proposed to be served, are fully and correctly designated thereon.

Richard W. Arden
RICHARD W. ARDEN
State Water Rights Surveyor
No. 307

Subscribed and sworn to before me on this 19th day of October, 1972.

Carolyn Adams
Notary Public

CAROLYN ADAMS
My Commission Expires June 15 1975

0 150 300 450 600 900 1200

CERTIFICATE No. 8279 ISSUED 4-19-74

FILED
OCT 26 1972
STATE ENGINEER'S OFFICE

MAP
TO ACCOMPANY APPLICATIONS
TO APPROPRIATE WATER
FOR INDUSTRIAL & DOMESTIC PURPOSES
IN STOREY COUNTY
BY EAGLE-PICHER INDUSTRIES INC.
FROM AN UNDERGROUND SOURCE

SE & A CONSULTING ENGINEERS PLANNERS
950 INDUSTRIAL WAY
SPARKS,

JOB NO. 72360
OCT. 18, 1972
NEVADA

27087

27087