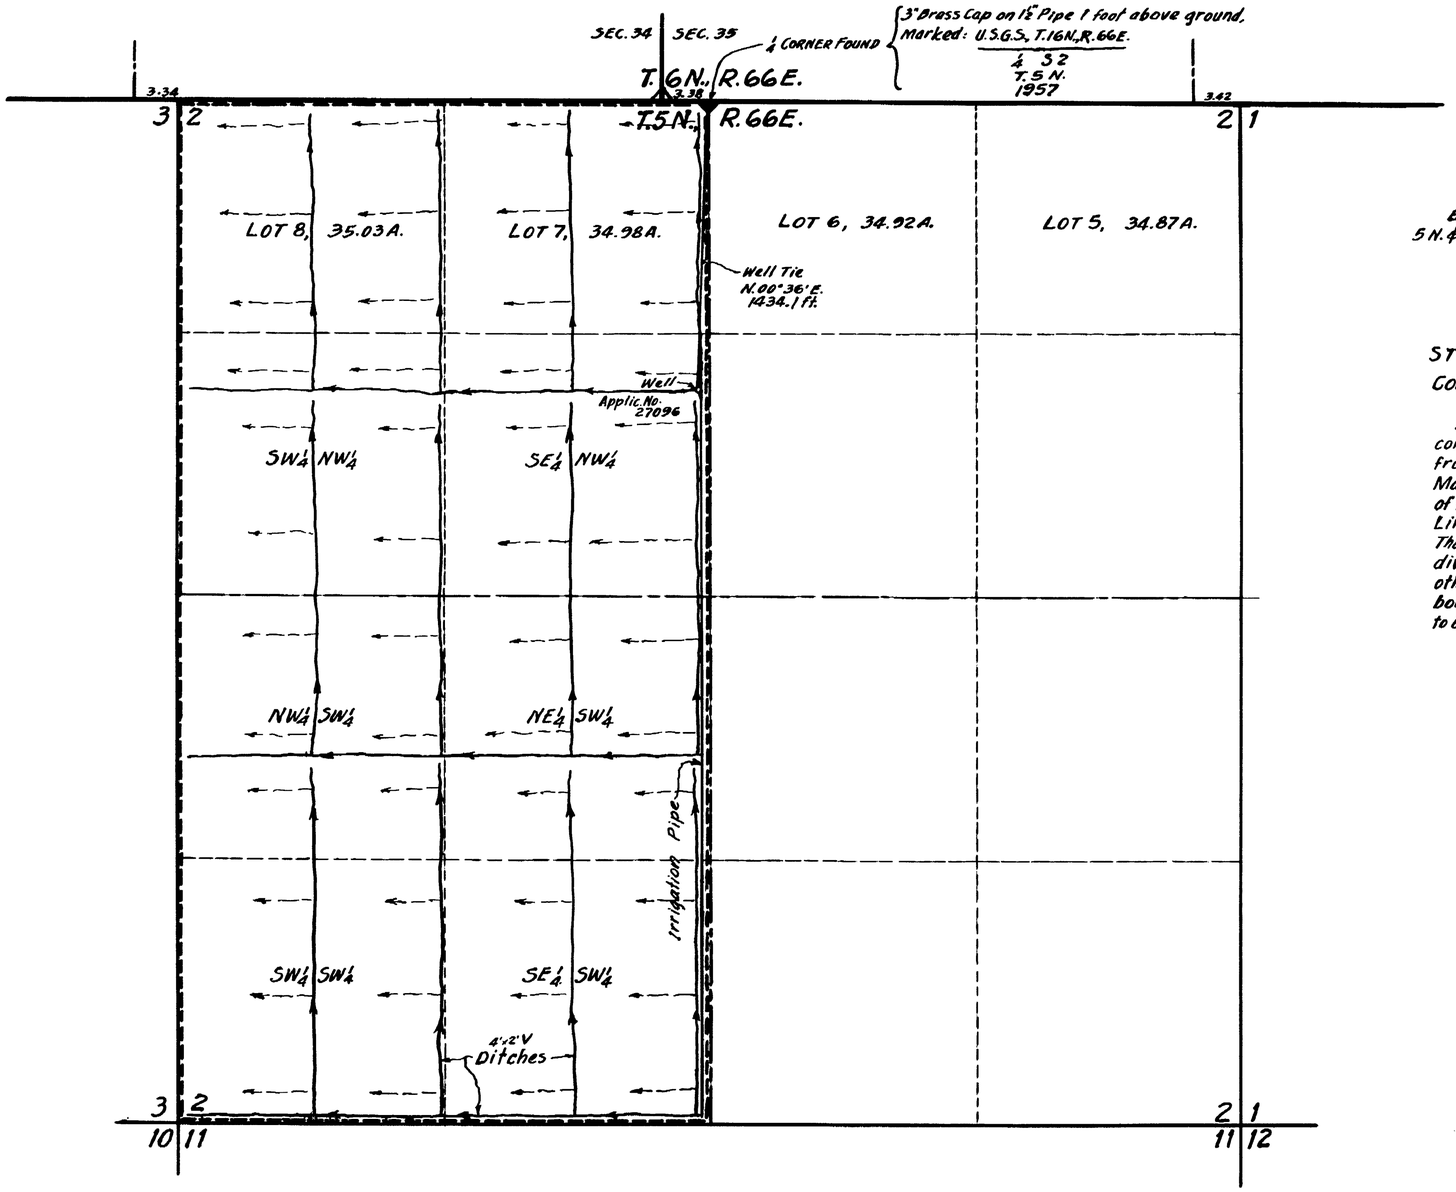

T. 5 N., R. 66 E., M.D.B.&M.

Basis of Bearing:
5 N. & 6 N. Township Line.

STATE OF NEVADA }
COUNTY OF WHITE PINE } S.S.

I, Henry C. Conrad, being first duly sworn, depose and and say that this map, consisting of one sheet, has been correctly drawn to the designated scale from field notes of a survey made by me, between the 4th and 6th days of March, 1973, that it truly and correctly represents the location and extent of the proposed works used to divert water from underground source in Lincoln County, by Virginia Crane Scott for irrigation purposes.
That the point of diversion, the approximate location and and size of the diverting channel, all reservoirs or basins, the locations and names of all other works which will cross or connect with the proposed works, and the boundary of all lands, showing by 40-acre subdivisions the areas proposed to be irrigated, are fully and correctly designated thereon.

Henry C. Conrad
State Water Right Surveyor

Subscribed and sworn to before me
this 7th day of March, 1973.
Notary Public in and for White Pine County, Nevada.

ROBERT V. SIMON

0 400 800 1200 1600 2000
Scale 1" = 400'

FILED
MAR 8 1973
STATE ENGINEER'S OFFICE

1973 MAR 8 AM 10 29

MAP
TO ACCOMPANY APPLICATION TO APPROPRIATE WATER FOR IRRIGATION BY VIRGINIA CRANE SCOTT FROM UNDERGROUND SOURCE

HCC 3-7-1973

27096