Section	Subdivision	Township	Range	Acres	Culture
25	SW¼ NE¼	44N	37E	21.33	Alfalfa
"	NE¼ SE¼	"	"	7.43	"
30	NW¼ SW¼	"	"	20.66	"
			Total	548.05	

Section	Subdivision	Township	Range	Acres	Culture
23	NE¼ SE¼	44N	37E	28.51	Brush & Pasture
"	" "			3.31	New
"				3.22	Hay
"	SE¼ SE¼			28.29	
"	" "			8.68	New
"	" "			0.82	
26	NE¼ NE¼			3.31	New
24	NW¼ SW¼			40.00	Pasture & Brush
"	NE¼ SW¼			40.00	Pasture
"	SE¼ SW¼			9.92	Brush & Pasture
"	" "			0.82	Alfalfa
"	" "			29.26	W. Hay
"	SW¼ SW¼			4.96	Brush & Pasture
"	" "			10.32	New
"	" "			11.69	Hay
"	" "			1.98	W Hay
25	NW¼ NW¼			2.96	
"	" "			0.99	W. Hay
"	NE¼ NW¼			40.00	"
"	SE¼ NW¼			5.54	"
24	SW¼ SE¼			13.80	Alfalfa
"	" "			20.00	Pasture
"	" "			6.61	Brush & Pasture
25	NW¼ NE¼			36.36	HAY
"	NE¼ NE¼			32.31	Pasture
"	SE¼ NE¼			7.02	Pasture
"	" "			37.78	Alfalfa
30	SW¼ NW¼		R38E	10.08	Hay
"	" "			2.07	"
"	NW¼ SW¼			9.58	"
"	" "			1.24	"
"	NE¼ SW¼			7.69	"
"	" "			15.37	"
"	NW¼ SE¼			15.62	"
"	" "			0.59	"
"	NE¼ SE¼			0.41	"
"	SW¼ SE¼			3.38	"
"	SE¼ SW¼			4.13	"

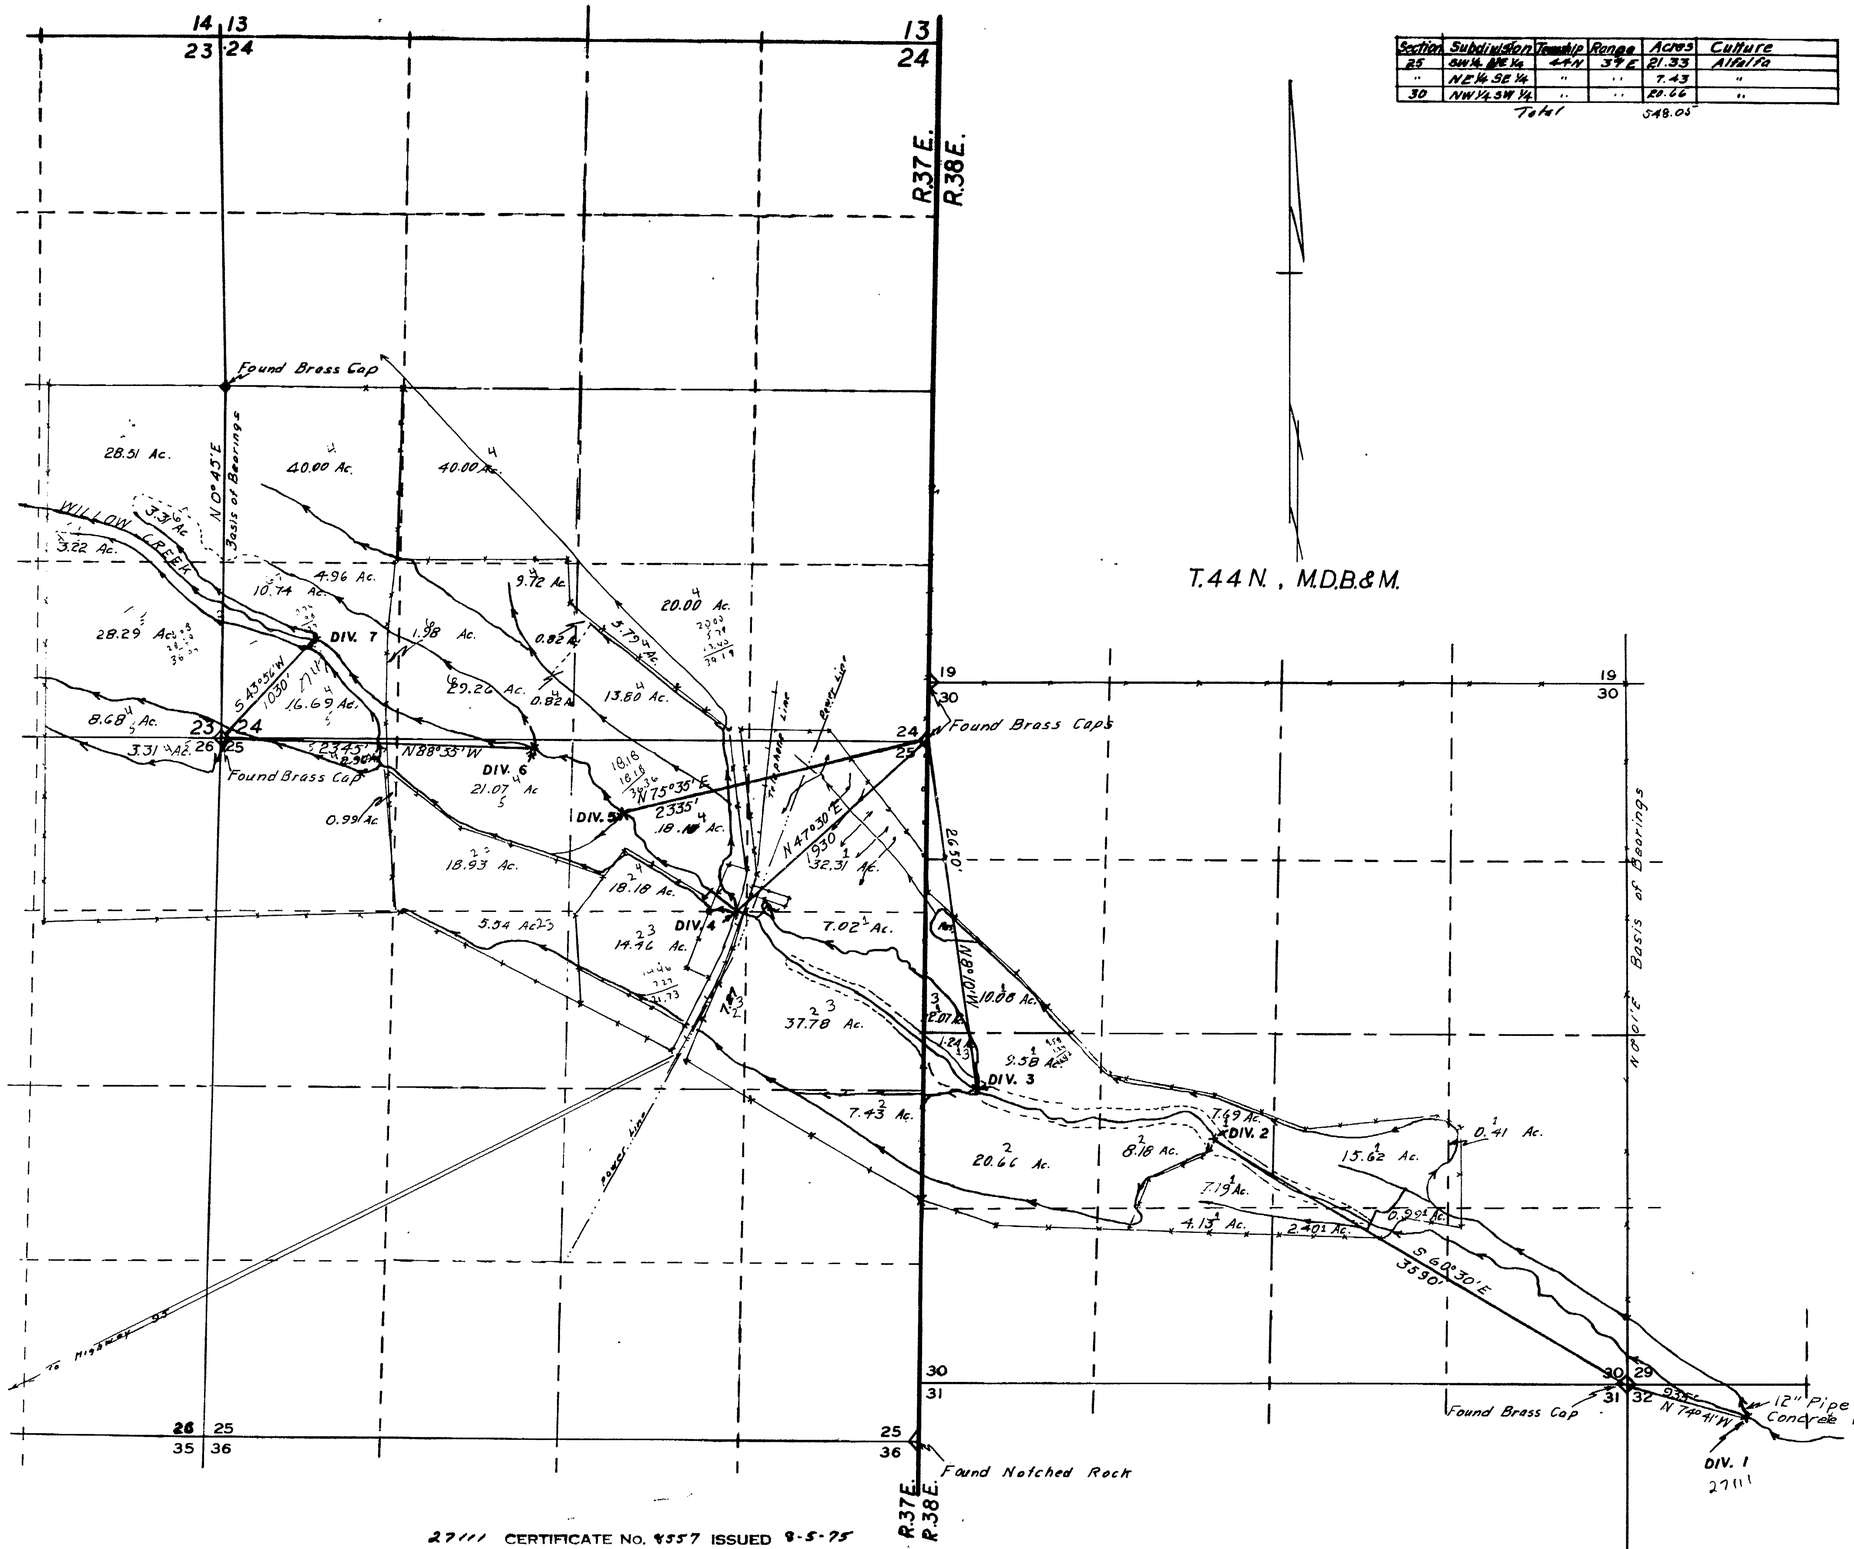

27111 CERTIFICATE No. 8557 ISSUED 8-5-75
27112 CERTIFICATE No. 8558 ISSUED 8-5-75
27113 CERTIFICATE No. 8559 ISSUED 8-5-75
27114 CERTIFICATE No. 8560 ISSUED 8-5-75
27115 CERTIFICATE No. 8561 ISSUED 8-5-75
27116 CERTIFICATE No. 8562 ISSUED 8-5-75
27117 CERTIFICATE No. 8563 ISSUED 8-5-75

STATE OF NEVADA
COUNTY OF HUMBOLDT S.S.

I, J.R. CALDWELL, BEING FIRST DULY SWORN, DEPOSE AND SAY THAT THIS MAP HAS BEEN CORRECTLY DRAWN TO THE DESIGNATED SCALE FROM FIELD NOTES OF A SURVEY MADE BY ME BETWEEN THE 1ST. DAY OF MAY, AND THE ___ DAY OF _____ 1972: THAT IT TRUELY AND CORRECTLY REPRESENTS THE PROPOSED LOCATION AND EXTENT OF THE WORKS USED TO DIVERT WATER FROM WILLOW CREEK AND ITS TRIBUTARIES IN HUMBOLDT COUNTY, BY WILLOW CREEK RANCH INC. FOR IRRIGATION AND DOMESTIC PURPOSES(23308 & 23309. THAT THE POINT OF DIVERSION, THE LOCATION, SIZE OF THE DIVERTING CHANNEL, LOCATION AND DESCRIPTION OF ALL MEASURING DEVICES, THE LOCATION AND EXTENT OF LANDS OWNED OR CONTROLLED BY THE APPLICANT UPON WHICH WATER APPLIED FOR

TOGATHER WITH THE AREA AND KIND OF CULTURE IN EACH 40-ACRE SUBDIVISION, AND THE LOCATION AND NAMES OF ALL OTHER WORKS OR STREAMS WHICH ARE CROSSED BY OR CONNECTED WITH SAID WORKS ARE FULLY AND CORRECTLY DESIGNATED THEREON.

J.R. Caldwell
STATE WATER RIGHT SURVEYOR

J. R. CALDWELL

SUBSCRIBED AND SWORN TO BEFORE ME THIS 1 DAY OF Sept 1972
Lindy Peck
Humboldt County, Nev.

SCALE 1"=600'

600 0 600 1200 1800 2000

FILED
SEP 13 1972
STATE ENGINEER'S OFFICE

MAP
TO ACCOMPANY APPLICATION TO APPROPRIATE WATER

FOR: IRRIGATION
BY WILLOW CREEK RANCH, INC.
FROM WILLOW CREEK & TRIBUTARIES
IN HUMBOLDT COUNTY, NEVADA

27117 27116 27115 27114 27113 27112 27111 ← File Under