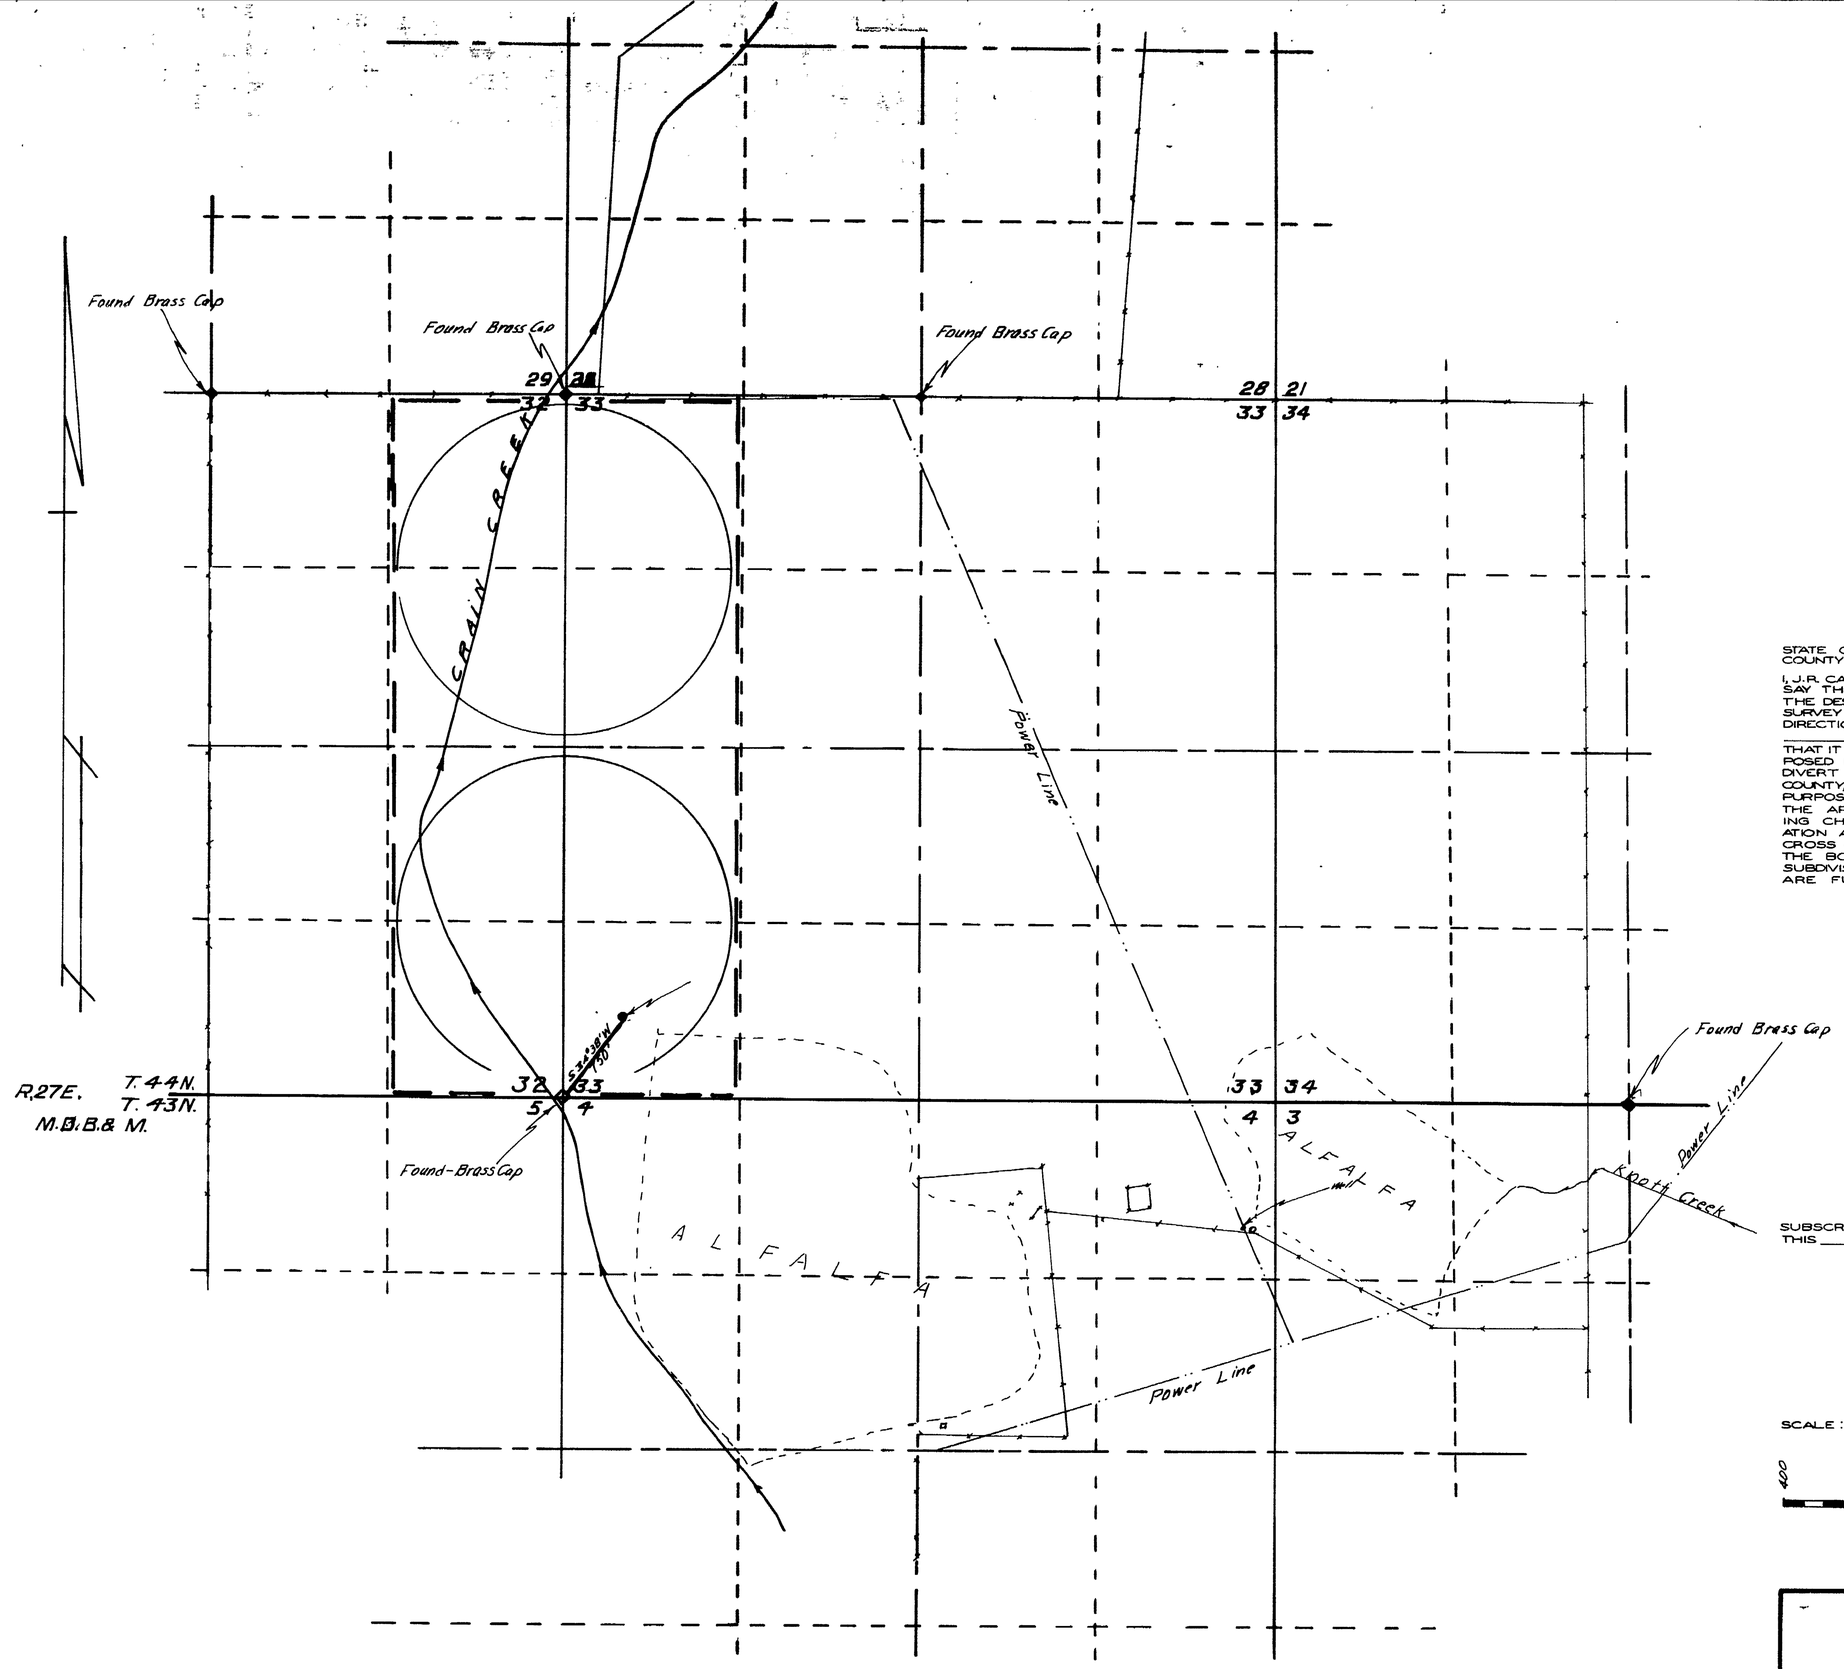

STATE OF NEVADA,
COUNTY OF HUMBOLDT } SS.

I, J.R. CALDWELL, BEING FIRST DULY SWORN, DEPOSE AND SAY THAT THIS MAP HAS BEEN CORRECTLY DRAWN TO THE DESIGNATED SCALE FROM FIELD NOTES OF A SURVEY MADE BY ME, (OR UNDER MY SUPERVISION AND DIRECTION), on the 3rd day of November, 1972

THAT IT TRULY AND CORRECTLY REPRESENTS THE PROPOSED LOCATION AND EXTENT OF THE WORKS USED TO DIVERT WATER FROM Underground IN HUMBOLDT COUNTY, BY North Fork Ranch Co FOR Irrigation PURPOSES. THAT THE PROPOSED POINT OF DIVERSION, THE APPROXIMATE LOCATION AND SIZE OF THE DIVERTING CHANNEL, ALL RESERVOIRS OR BASINS, THE LOCATION AND NAMES OF ALL OTHER WORKS WHICH WILL CROSS OR CONNECT WITH THE PROPOSED WORKS, AND THE BOUNDARY OF ALL LANDS, SHOWING BY 40-ACRE SUBDIVISIONS THE AREAS PROPOSED TO BE IRRIGATED, ARE FULLY AND CORRECTLY DESIGNATED THEREON.

J.R. Caldwell
STATE WATER RIGHT SURVEYOR

REGISTERED LAND SURVEYOR
J. R. CALDWELL
No. 626
STATE OF NEVADA

SUBSCRIBED AND SWORN TO BEFORE ME THIS 7th DAY OF November, 1972.

Phyllis Clark
Humboldt County Recorder

SCALE: 1" = 400'

400 0 400 800 1200 1600

1972 NOV 8 AM 11 29
FILED
NOV 8 1972
STATE ENGINEER'S OFFICE

MAP

TO ACCOMPANY APPLICATION TO APPROPRIATE WATER

FOR IRRIGATION
BY NORTH FORK RANCH CO

FROM UNDERGROUND
IN HUMBOLDT COUNTY, NEVADA

27122