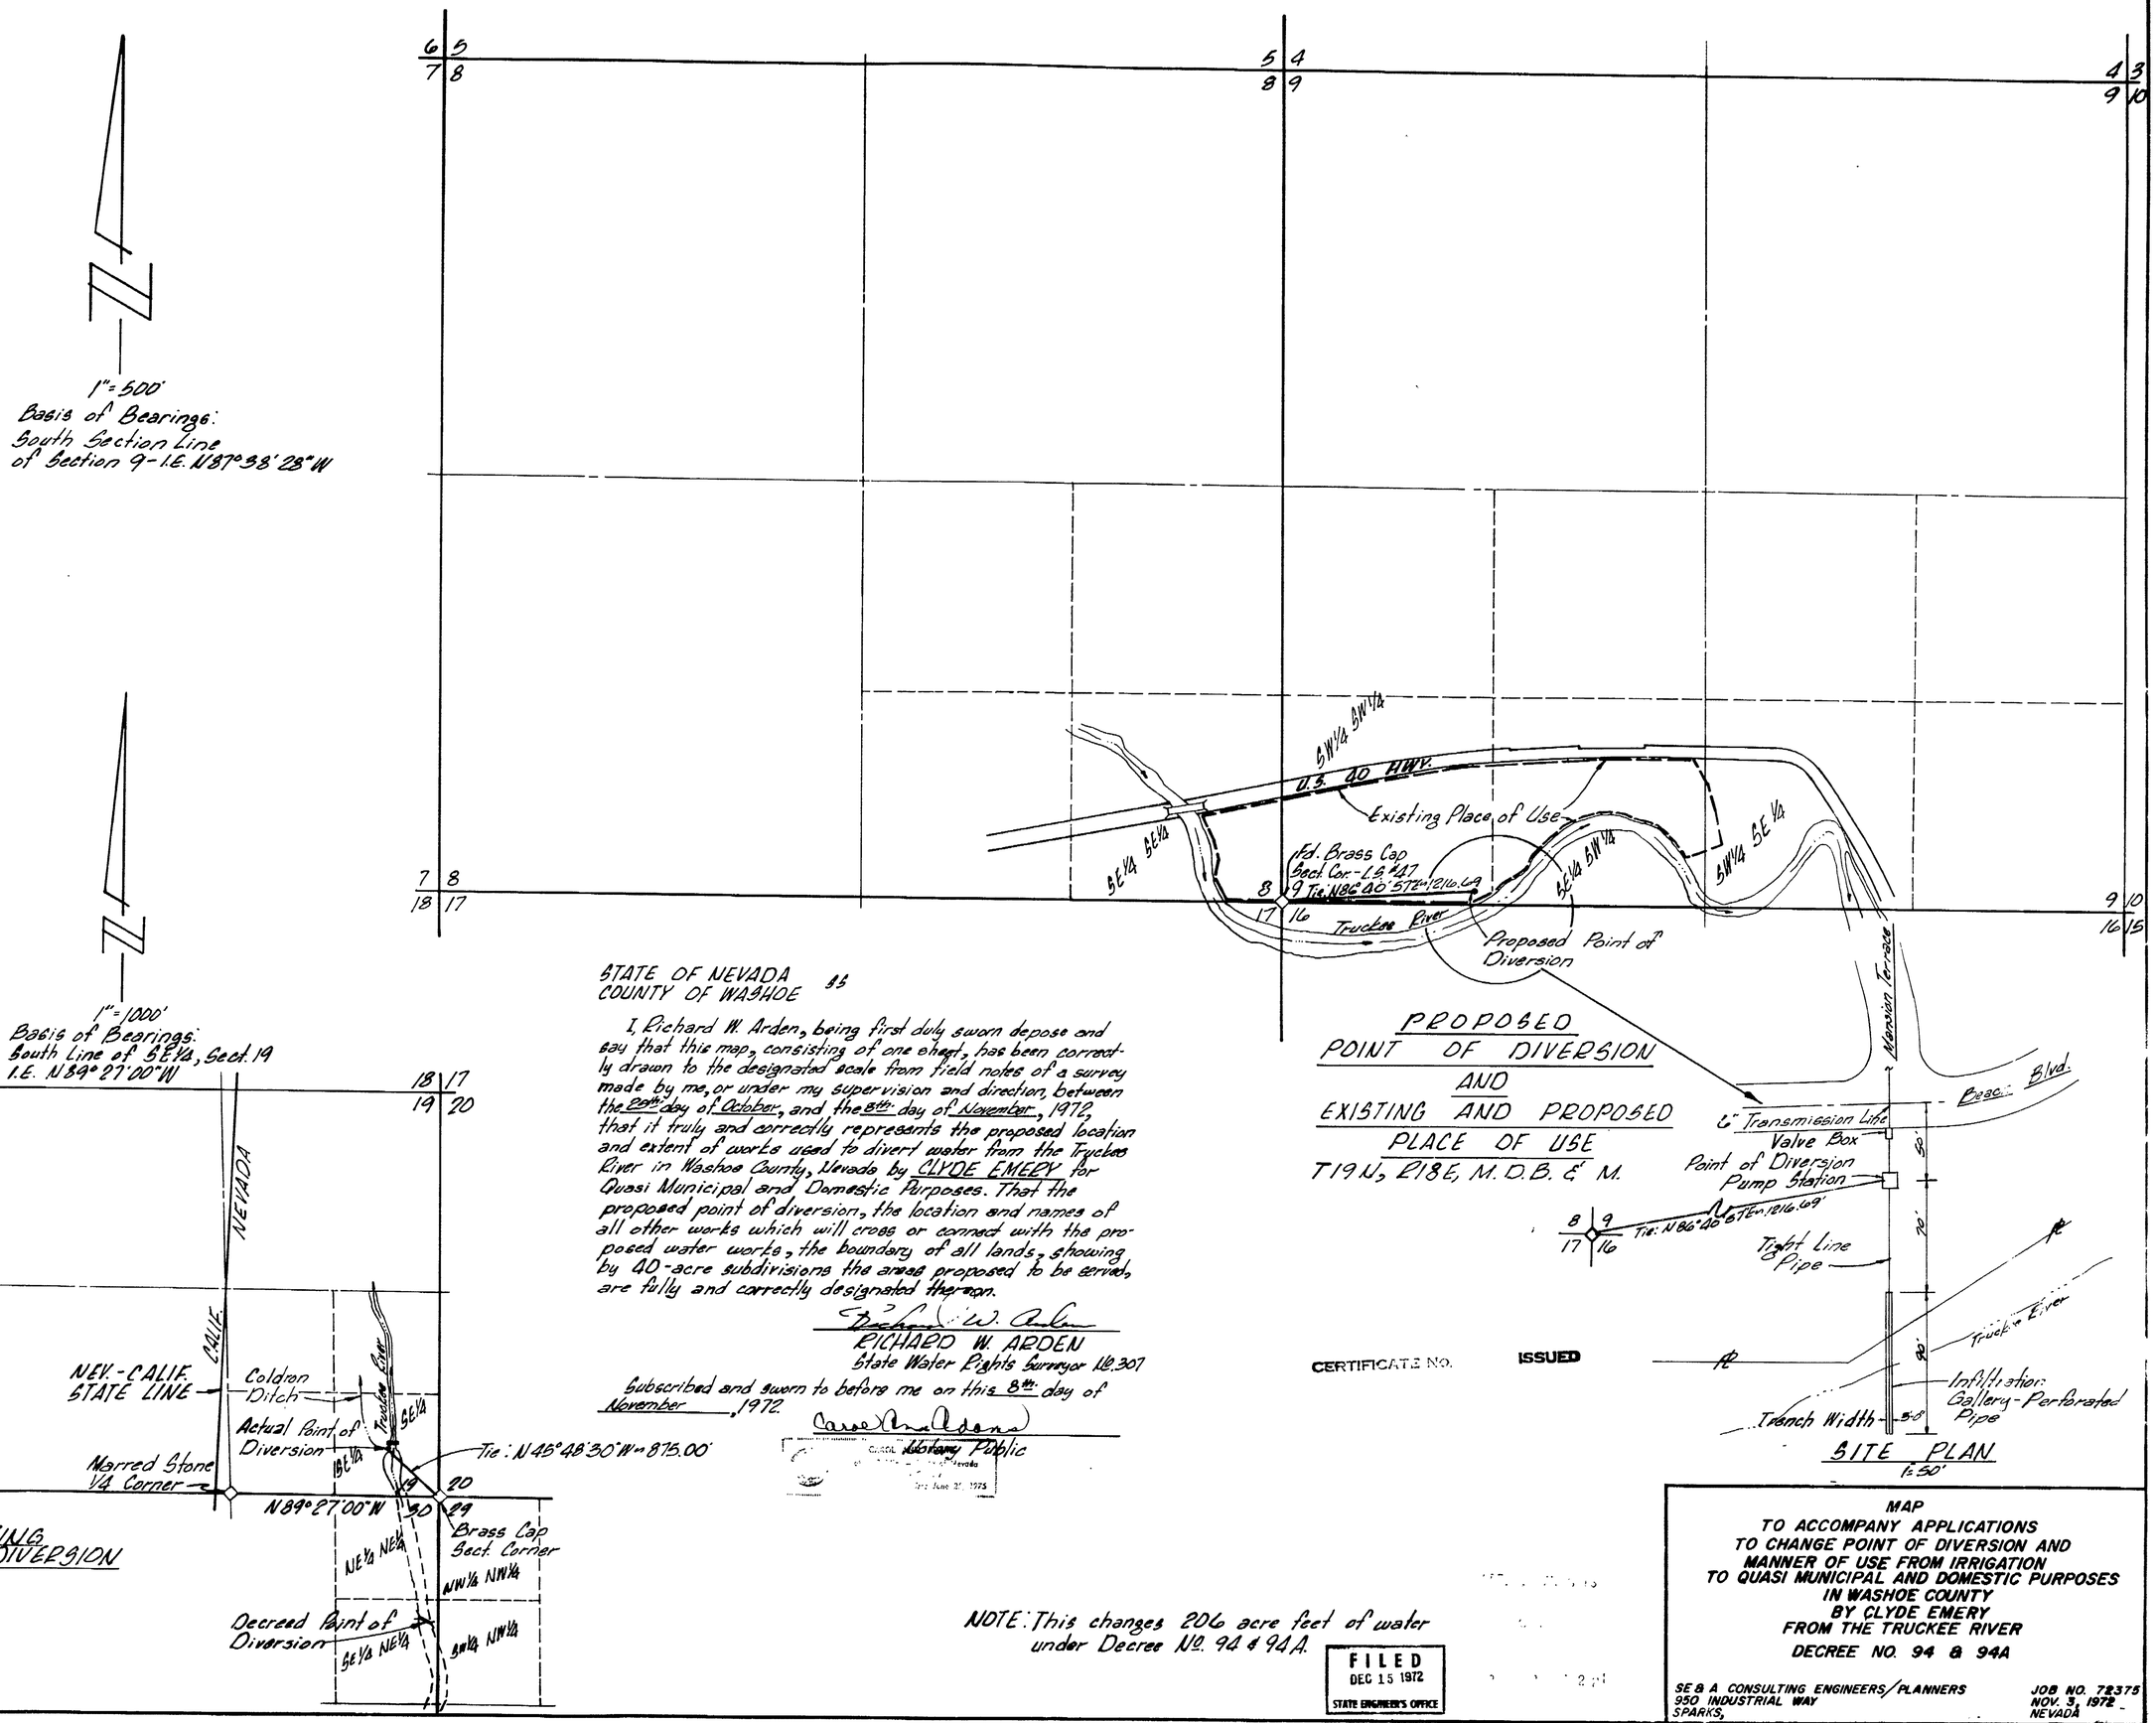

STATE OF NEVADA
COUNTY OF WASHOE

I, Richard W. Arden, being first duly sworn depose and say that this map, consisting of one sheet, has been correctly drawn to the designated scale from field notes of a survey made by me, or under my supervision and direction, between the 28th day of October, and the 8th day of November, 1972, that it truly and correctly represents the proposed location and extent of works used to divert water from the Truckee River in Washoe County, Nevada by CLYDE EMERY for Quasi Municipal and Domestic Purposes. That the proposed point of diversion, the location and names of all other works which will cross or connect with the proposed water works, the boundary of all lands, showing by 40-acre subdivisions the areas proposed to be served, are fully and correctly designated thereon.

RICHARD W. ARDEN
State Water Rights Surveyor No. 307

Subscribed and sworn to before me on this 8th day of November, 1972.

Notary Public

CERTIFICATE NO. ISSUED

NOTE: This changes 206 acre feet of water under Decree No. 94 & 94A.

FILED
DEC 15 1972
STATE ENGINEER'S OFFICE

MAP
TO ACCOMPANY APPLICATIONS
TO CHANGE POINT OF DIVERSION AND
MANNER OF USE FROM IRRIGATION
TO QUASI MUNICIPAL AND DOMESTIC PURPOSES
IN WASHOE COUNTY
BY CLYDE EMERY
FROM THE TRUCKEE RIVER
DECREE NO. 94 & 94A

SE & A CONSULTING ENGINEERS/PLANNERS
950 INDUSTRIAL WAY
SPARKS,
JOB NO. 72375
NOV. 3, 1972
NEVADA

27124