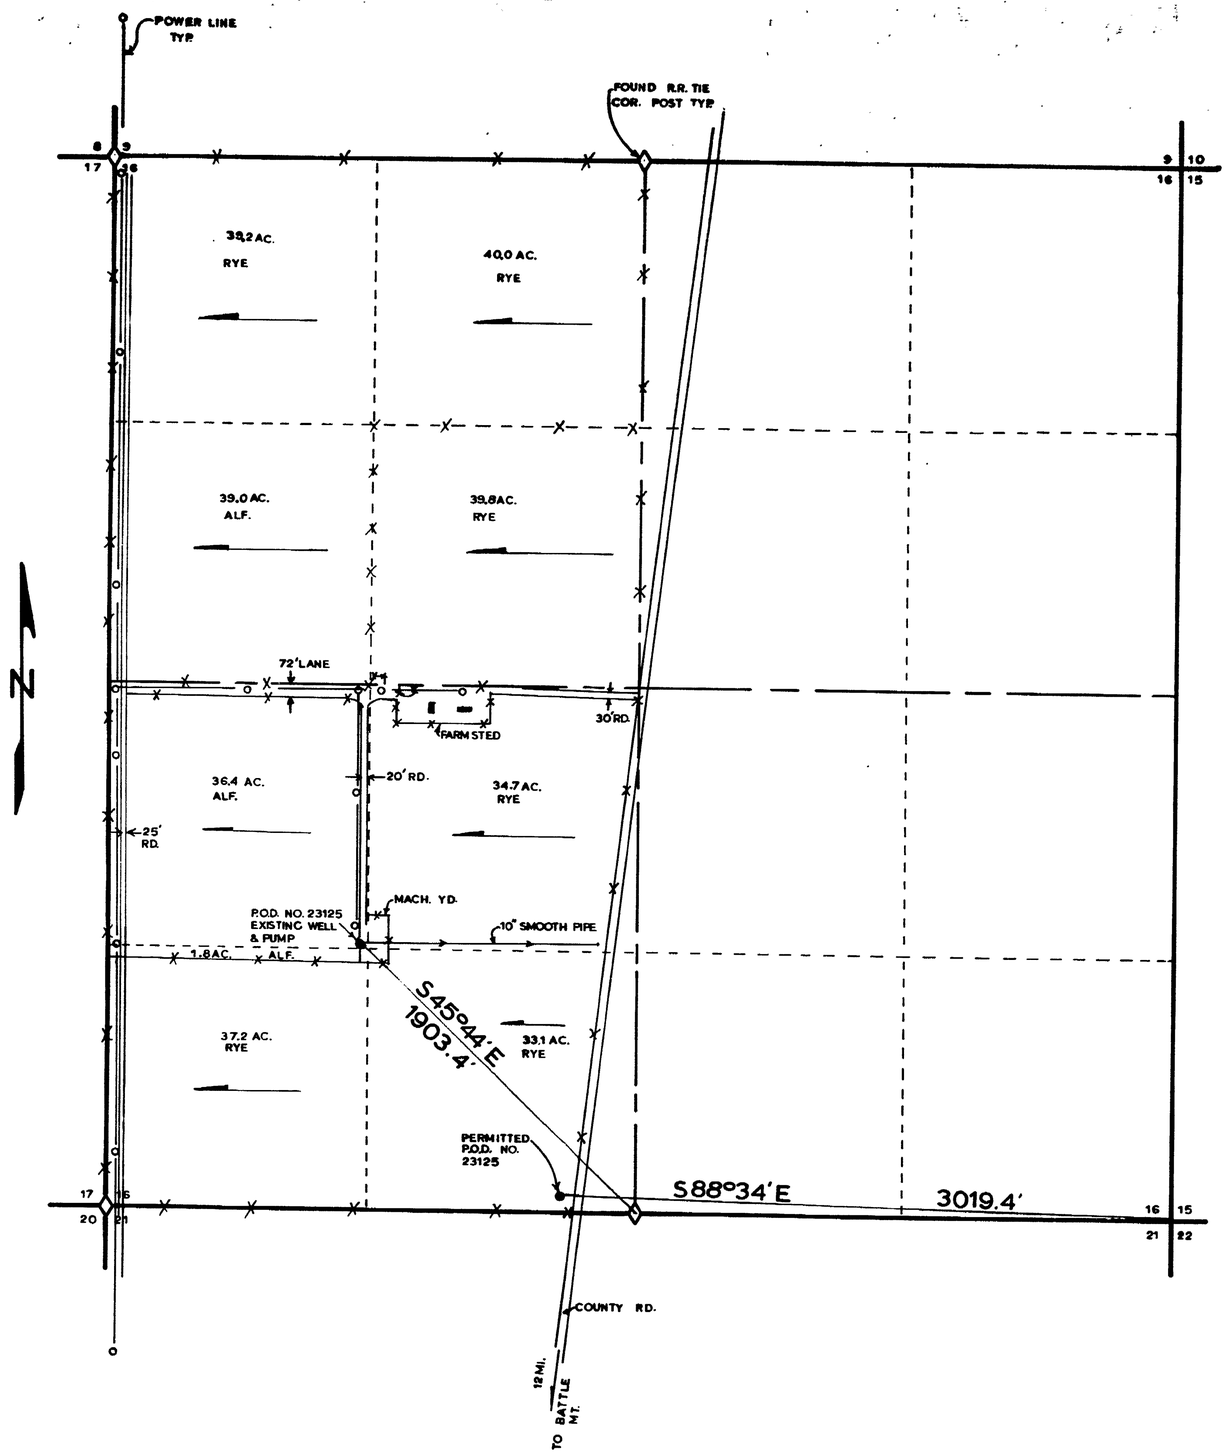

CULTURAL MAP TABULATION

SEC-TION	SUBDIVISION		TWN.	RGE.	CULTI-TED ACREAGE	DESCRIPTION OF CULTURE	DATE OF FIRST CULTURE
16	NW4	NW4	34 N	45E	39.2	RYE	
"	NE4	NW4	"	"	40.0	"	
"	SW4	NW4	"	"	39.0	ALFALFA	
"	SE4	NW4	"	"	39.8	RYE	
"	NW4	SW4	"	"	36.4	ALF.	
"	NE4	SW4	"	"	34.7	RYE	
"	SW4	SW4	"	"	37.2	"	
"	SE4	SW4	"	"	33.1	"	

NOTE:
ALL LAND IRRIGATED BY MOVABLE SMOOTH PIPE & GATED PIPE.

STATE OF NEVADA
COUNTY OF HUMBOLDT } S.S.

I C.H. KETCHAM, BEING FIRST DULY SWORN, DEPOSE AND SAY THAT THIS MAP, CONSISTING OF 1 SHEET, HAS BEEN CORRECTLY DRAWN TO THE DESIGNATED SCALE FROM FIELD NOTES OF A SURVEY MADE BY ME, ON THE 23 rd. DAY OF OCTOBER, 1972; THAT IT TRULY AND CORRECTLY REPRESENTS THE PROPOSED LOCATION AND EXTENT OF THE WORKS USED TO DIVERT WATER FROM UNDERGROUND IN LANDER COUNTY, BY ROBERT & BRENDA PHILLIPS FOR IRRIGATION PURPOSES UNDER APPLICATION NO.(S) 23125 THAT THE POINT OF DIVERSION, THE LOCATION, SIZE OF DIVERTING CHANNEL, LOCATION AND DESCRIPTION OF ALL MEASURING DEVICES, THE LOCATION AND EXTENT OF LANDS OWNED OR CONTROLLED BY THE APPLICANT UPON WHICH WATER APPLIED FOR UNDER APPLICATION NO.(S) 23125 IS USED, TOGETHER WITH THE AREA AND KIND OF CULTURE IN EACH 40-ACRE SUBDIVISION, AND THE LOCATION AND NAMES OF ALL OTHER WORKS OR STREAMS WHICH ARE CROSSED BY OR CONNECTED WITH SAID WORKS ARE FULLY AND CORRECTLY DESIGNATED THEREON.

C.H. Ketcham
STATE WATER-RIGHT SURVEYOR R.L.S. 3049

SUBSCRIBED AND SWORN TO BEFORE ME THIS 31st DAY OF October, 1972.

Barbara A. Ketcham
NOTARY PUBLIC HUMBOLDT COUNTY, NEVADA

BARBARA A. KETCHAM
Notary Public — State of Nevada
Humboldt County
My Commission Expires Mar. 12, 1975

0' 100' 200' 300' 400' 800' 2000'
SCALE — 1" = 400'

CERTIFICATE No. 8111 ISSUED 7-6-73

T34N R45E M.D.B.& M.

FILED
NOV 2 1972
STATE ENGINEER'S OFFICE

MAP
TO ACCOMPANY PROOF of BENEFICIAL USE UNDER APPLICATION NO. 23125 for IRRIGATION & CHANGE P.O.D.

By: ROBERT & BRENDA PHILLIPS

From: UNDERGROUND

C.H. "PETE" KETCHAM — REGISTERED LAND SURVEYORS
P.O. BOX 461 WINNEMUCCA, NEVADA

27129