STATE OF NEVADA
County of White Pine } ss.

I, Richard W. Forman, being first duly sworn, depose and say that this map, consisting of one sheet, has been correctly drawn to the designated scale from field notes of a survey made under my supervision and direction between the 12th day of October, 1972 and the 8th day of November, 1972, that it truly and correctly represents the proposed location and extent of the works used to divert water from Decker Creek in Nye County by Basil R. & Audrey Twist for Irrigation and domestic purposes That the proposed point of diversion, the approximate location and size of the diverting channel, all reservoirs or basins, the location and names of all other works which will cross or connect with the proposed works and the boundary of all lands, showing by 40-Acre subdivisions the areas proposed to be irrigated are fully and correctly designated thereon.

Richard W. Forman
State Water Right Surveyor

Subscribed and sworn to before me this 14th day of December 1972

Linda R. Sarano
Notary Public in and for White Pine County, Nevada

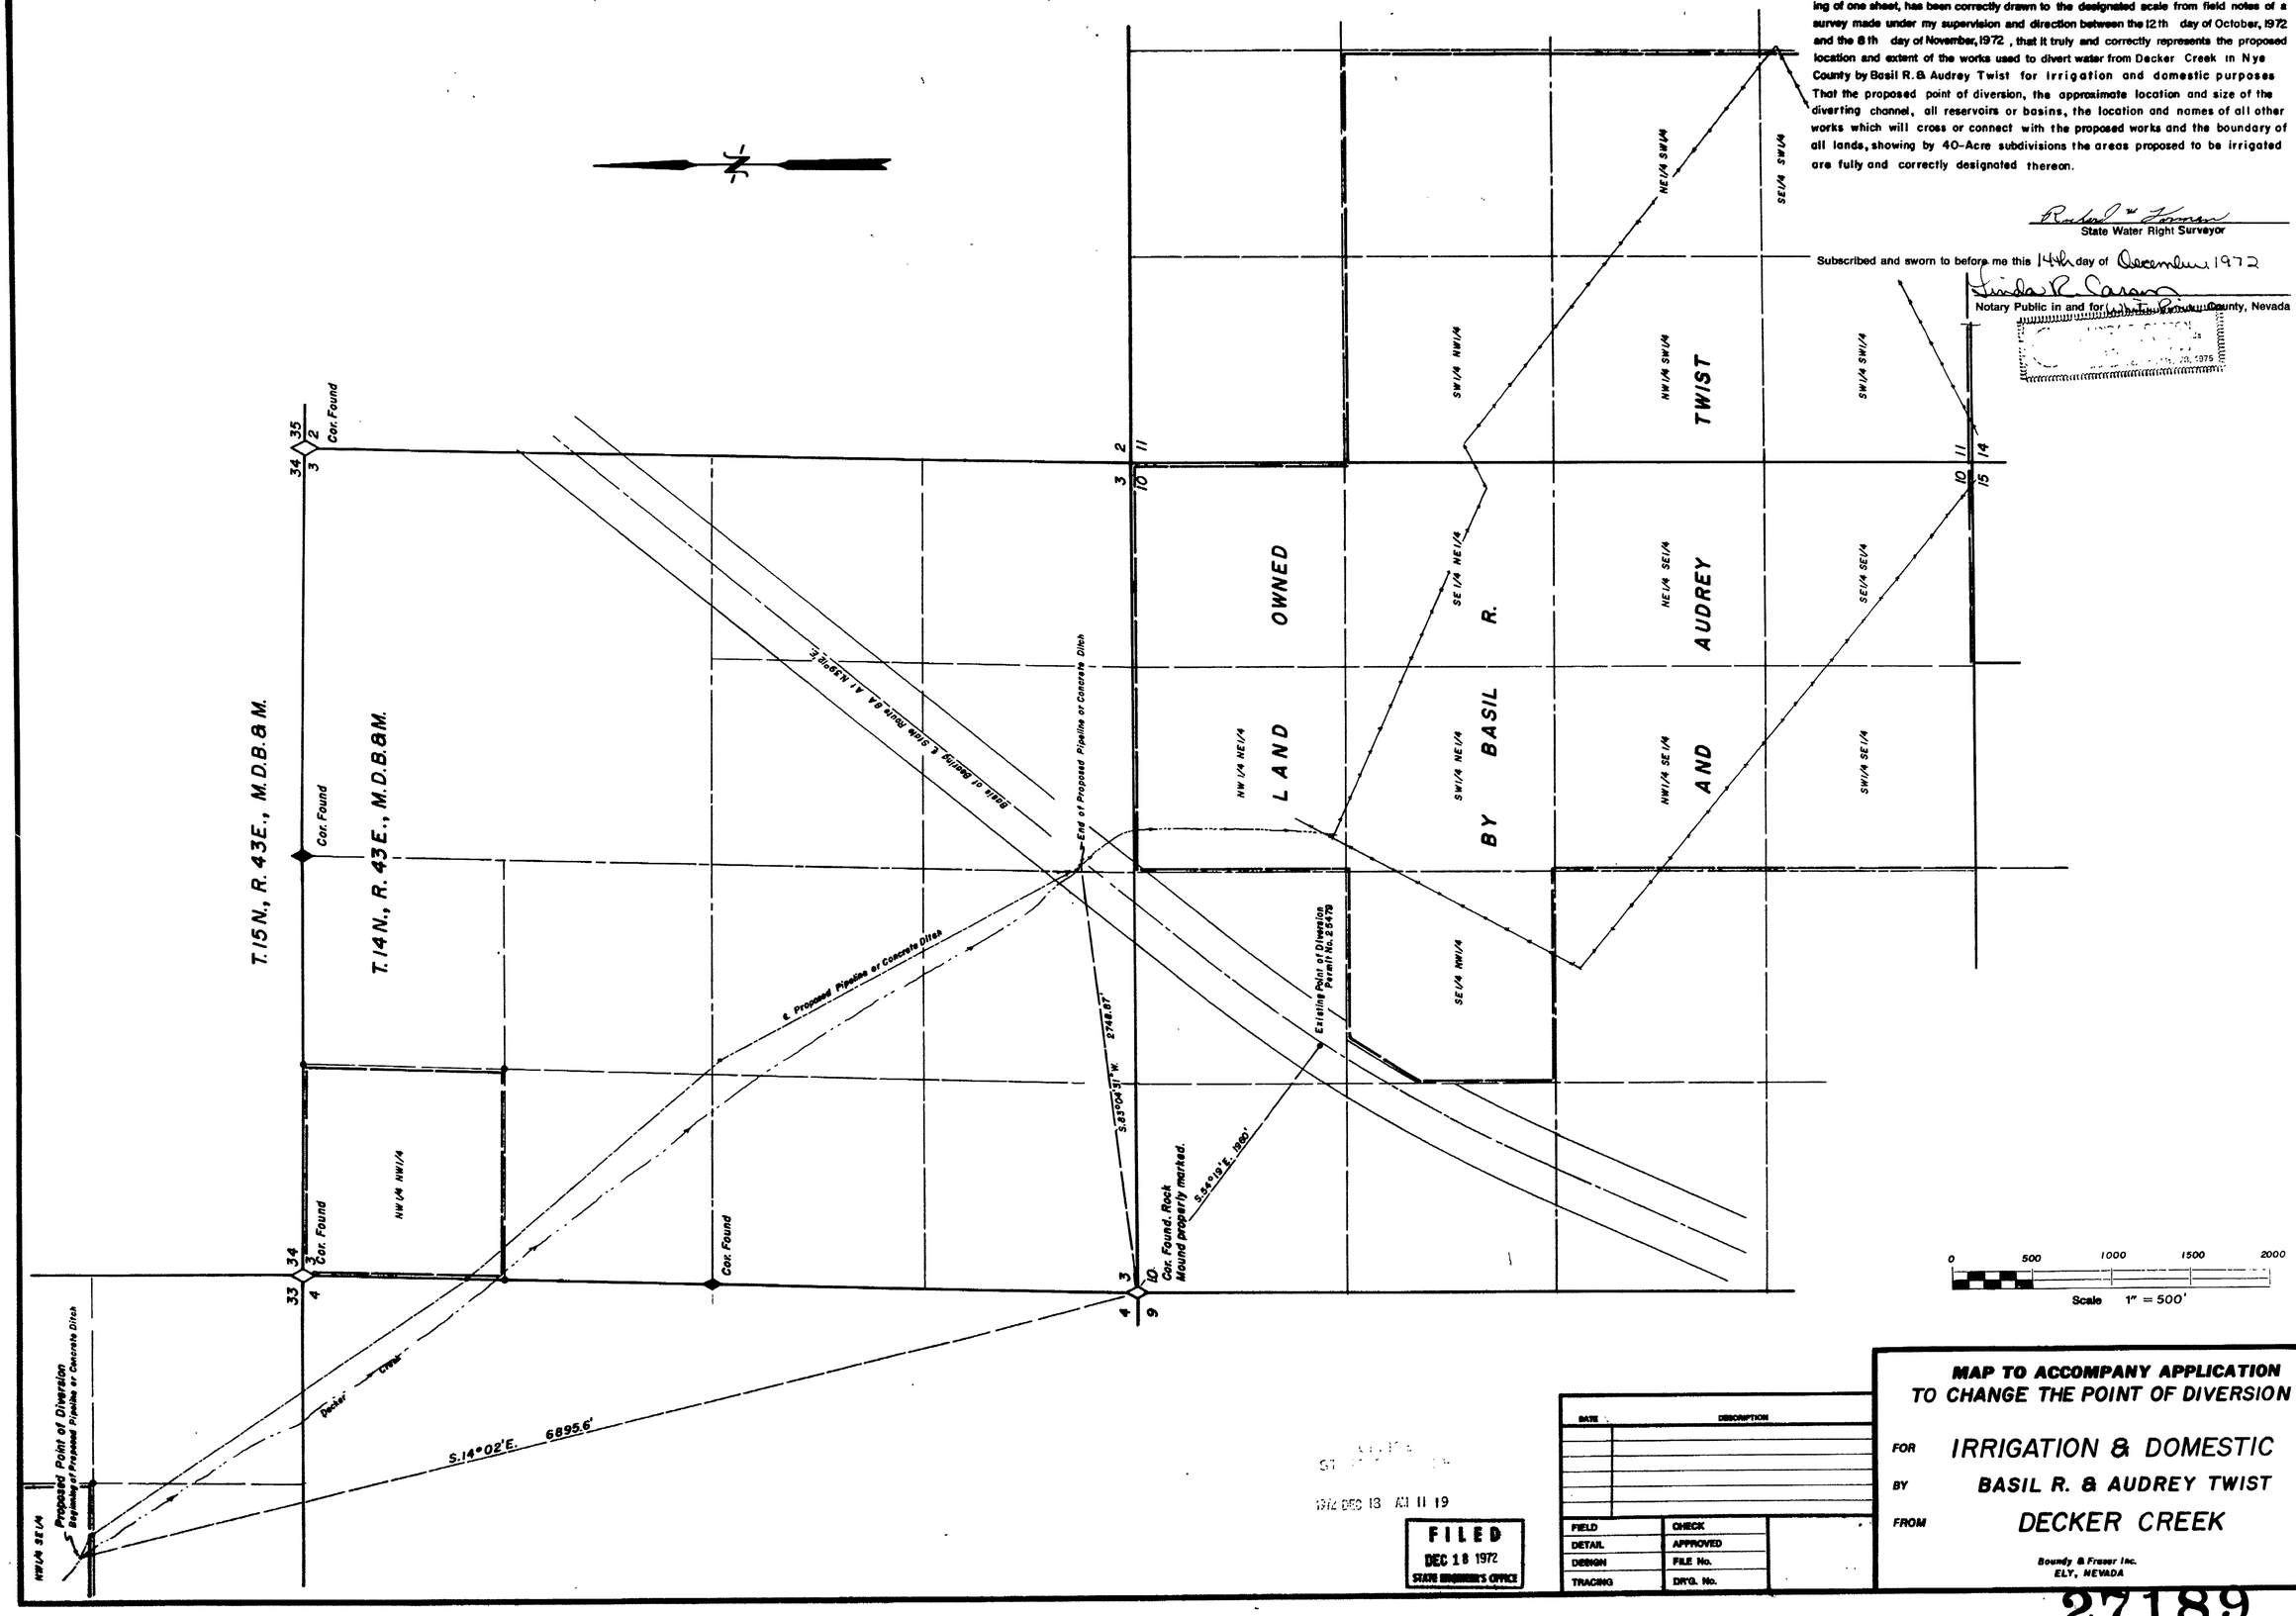

DATE	DESCRIPTION

FIELD	CHECK
DETAIL	APPROVED
DESIGN	FILE No.
TRACING	DR'G. No.

1972 DEC 18 AM 11 19

FILED
DEC 18 1972
STATE ENGINEER'S OFFICE

MAP TO ACCOMPANY APPLICATION TO CHANGE THE POINT OF DIVERSION

FOR IRRIGATION & DOMESTIC

BY BASIL R. & AUDREY TWIST

FROM DECKER CREEK

Boundy & Fraser Inc.
ELY, NEVADA

27189