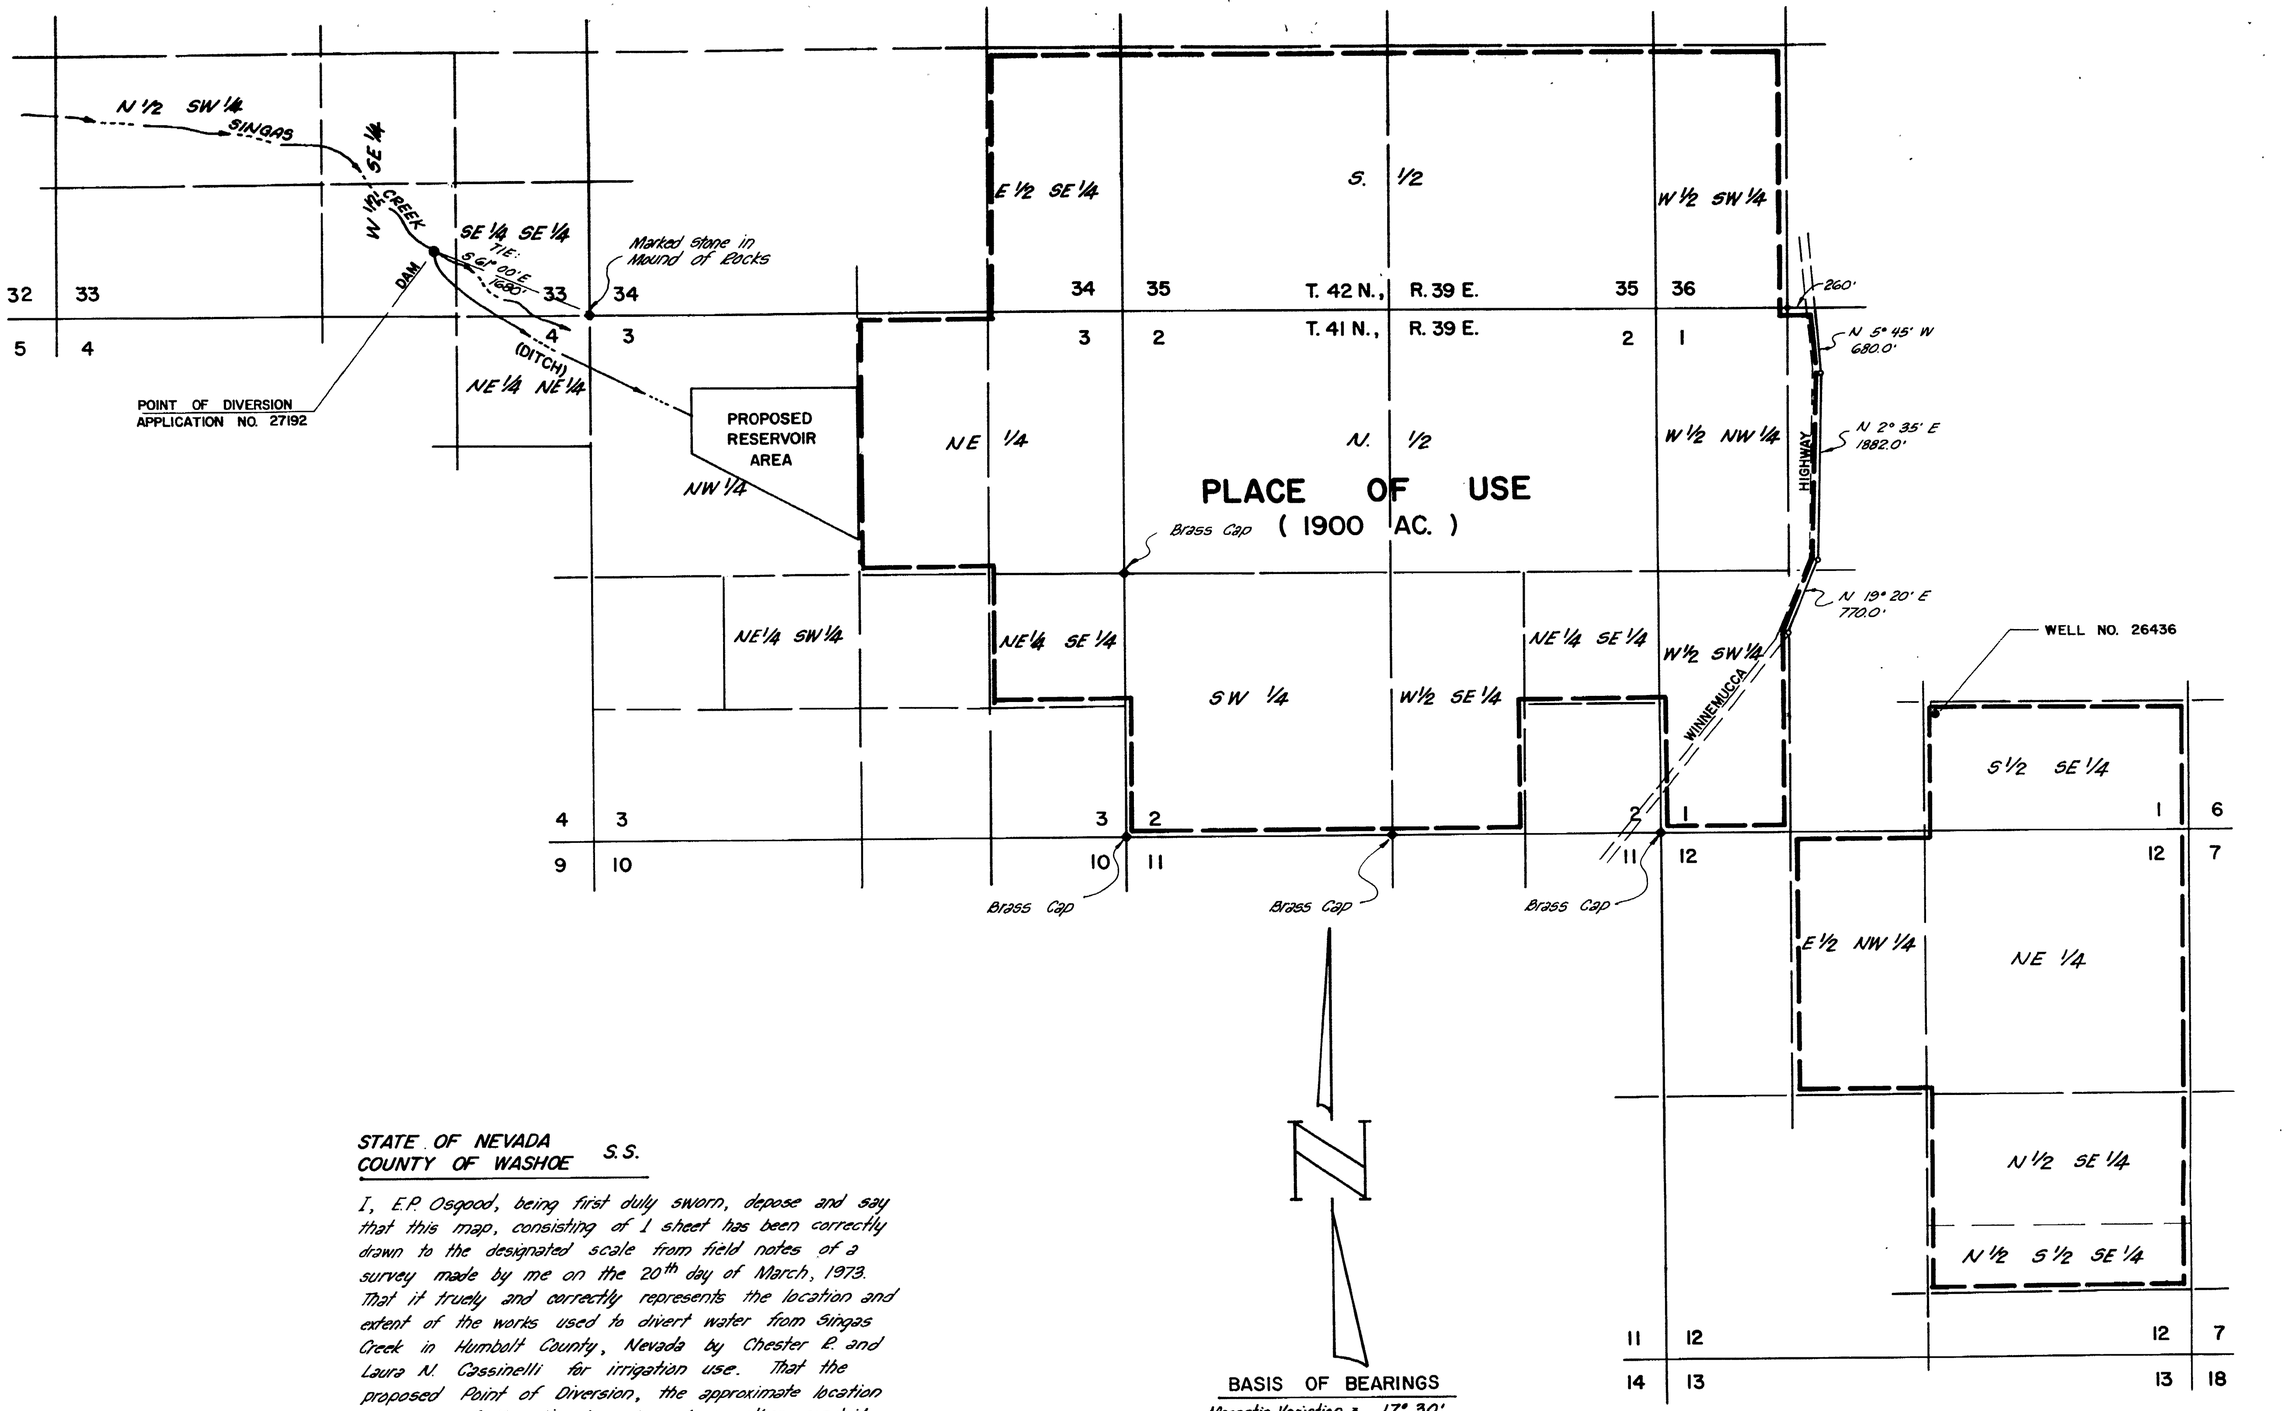

STATE OF NEVADA
COUNTY OF WASHOE S.S.

I, E.P. Osgood, being first duly sworn, depose and say that this map, consisting of 1 sheet has been correctly drawn to the designated scale from field notes of a survey made by me on the 20th day of March, 1973. That it truely and correctly represents the location and extent of the works used to divert water from Singas Creek in Humbolt County, Nevada by Chester R. and Laura N. Cassinelli for irrigation use. That the proposed Point of Diversion, the approximate location and size of the diversion channel or other conduit, the place and manner of use, and the location and names of other works or streams which are crossed by or connected with the said works are fully and correctly designated thereon.

E.P. Osgood
E.P. Osgood
State Water Right Surveyor No. 294

Subscribed to and sworn to before me on this 21st day of March 1973.
Charles F. Phillips
Notary Public

Notary Public in and for Washoe County, Nevada.
My commission expires:

CHARLES F. PHILLIPS
Notary Public — State of Nevada
Washoe County
My Commission Expires Nov. 12, 1974

FILED
MAR 29 1973
STATE ENGINEER'S OFFICE

MAP TO ACCOMPANY
APPLICATION TO APPROPRIATE WATER
FOR IRRIGATION BY
CHESTER R. AND LAURA N. CASSINELLI
FROM SINGAS CREEK
HUMBOLDT COUNTY, NEVADA
MARCH 1973
E.P. OSGOOD, JR., ST. WTR. RT. SUR NO. 294

27192