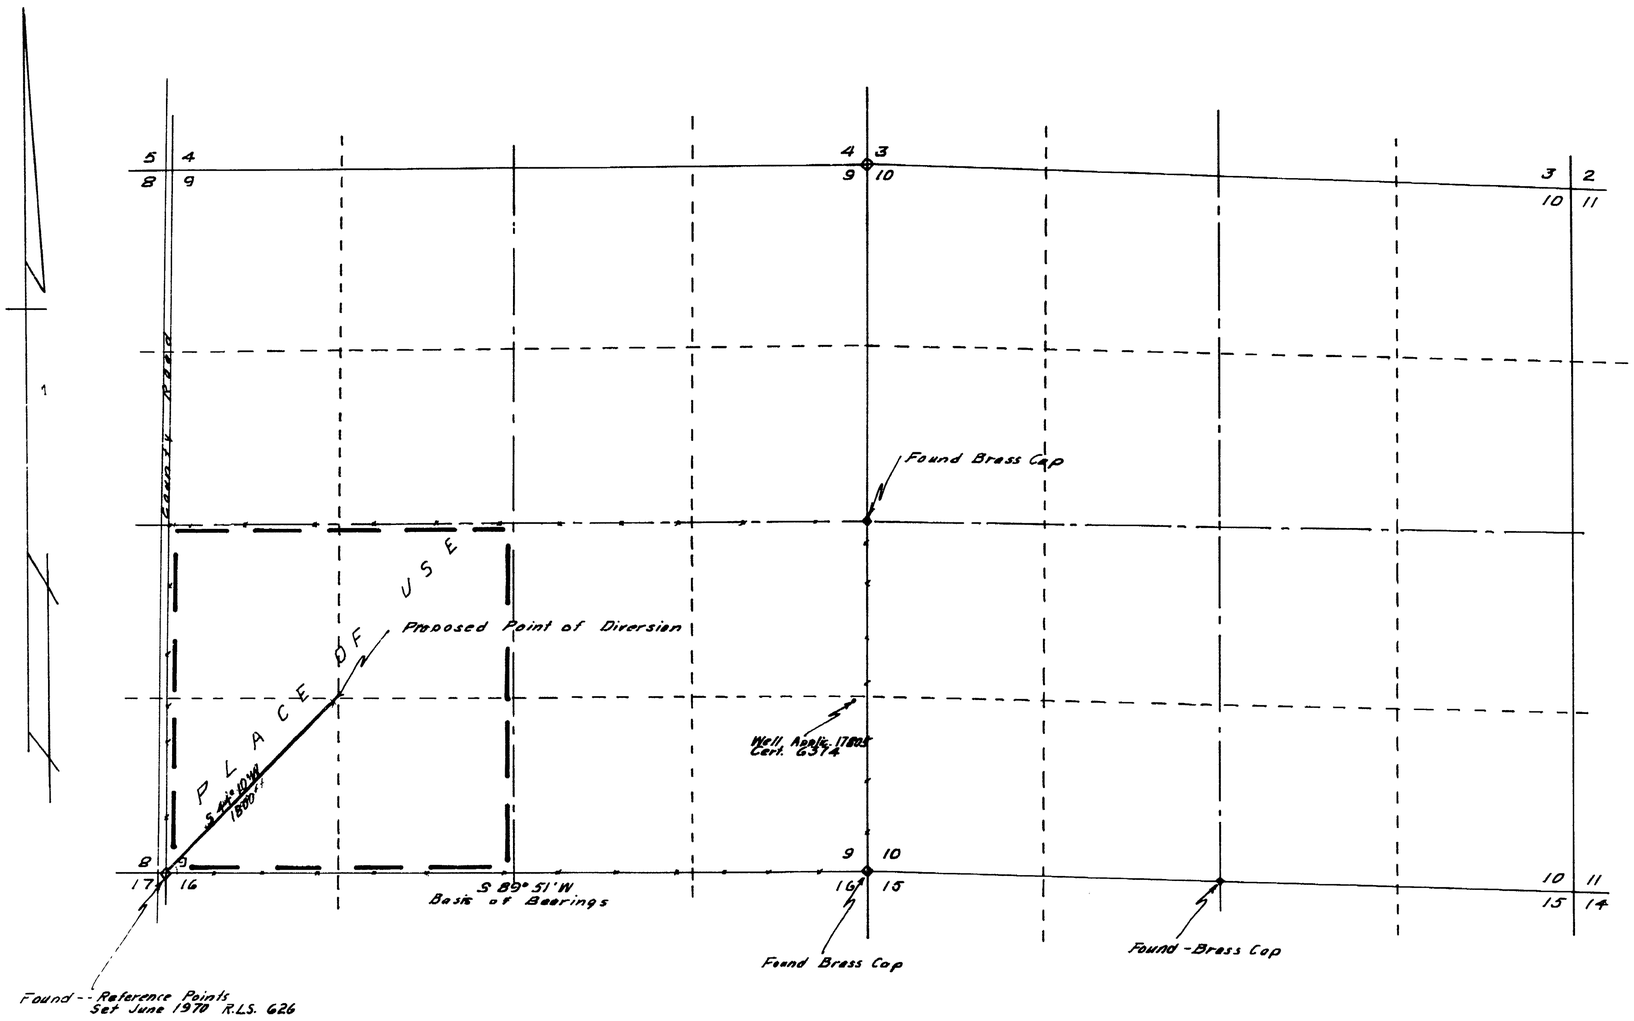

T. 42 N., R. 37 E.
M.D.B.&M.

STATE OF NEVADA
COUNTY OF HUMBOLDT } SS.

I, J.R. CALDWELL, BEING FIRST DULY SWORN, DEPOSE AND SAY THAT THIS MAP HAS BEEN CORRECTLY DRAWN TO THE DESIGNATED SCALE FROM FIELD NOTES OF A SURVEY MADE BY ME, (OR UNDER MY SUPERVISION AND DIRECTION). On the 21st day of December 1972 THAT IT TRULY AND CORRECTLY REPRESENTS THE PROPOSED LOCATION AND EXTENT OF THE WORKS USED TO DIVERT WATER FROM Underground IN Humboldt COUNTY, BY Juanita Jay FOR Irrigation PURPOSES. THAT THE PROPOSED POINT OF DIVERSION, THE APPROXIMATE LOCATION AND SIZE OF THE DIVERTING CHANNEL, ALL RESERVOIRS OR BASINS THE LOCATION AND NAMES OF ALL OTHER WORKS WHICH WILL CROSS OR CONNECT WITH THE PROPOSED WORKS AND THE BOUNDARY OF ALL LANDS SHOWING BY 40-ACRE SUBDIVISIONS THE AREAS PROPOSED TO BE Irrigated, ARE FULLY AND CORRECTLY DESIGNATED THEREON.

J.R. Caldwell
STATE WATER RIGHT SURVEYOR

J. R. CALDWELL
No 626

SUBSCRIBED AND SWORN TO BEFORE ME THIS 26th DAY OF December, 1972.

Notary Public in and for Humboldt Co. Nevada

SCALE: 1" = 600'

600 0 600 1200 1800 2400

FILED
DEC 27 1972
STATE ENGINEER'S OFFICE

MAP
TO ACCOMPANY APPLICATION TO
APPROPRIATE WATER

FOR IRRIGATION
BY JUANITA JAY

FROM UNDERGROUND
IN HUMBOLDT COUNTY NEVADA

27206