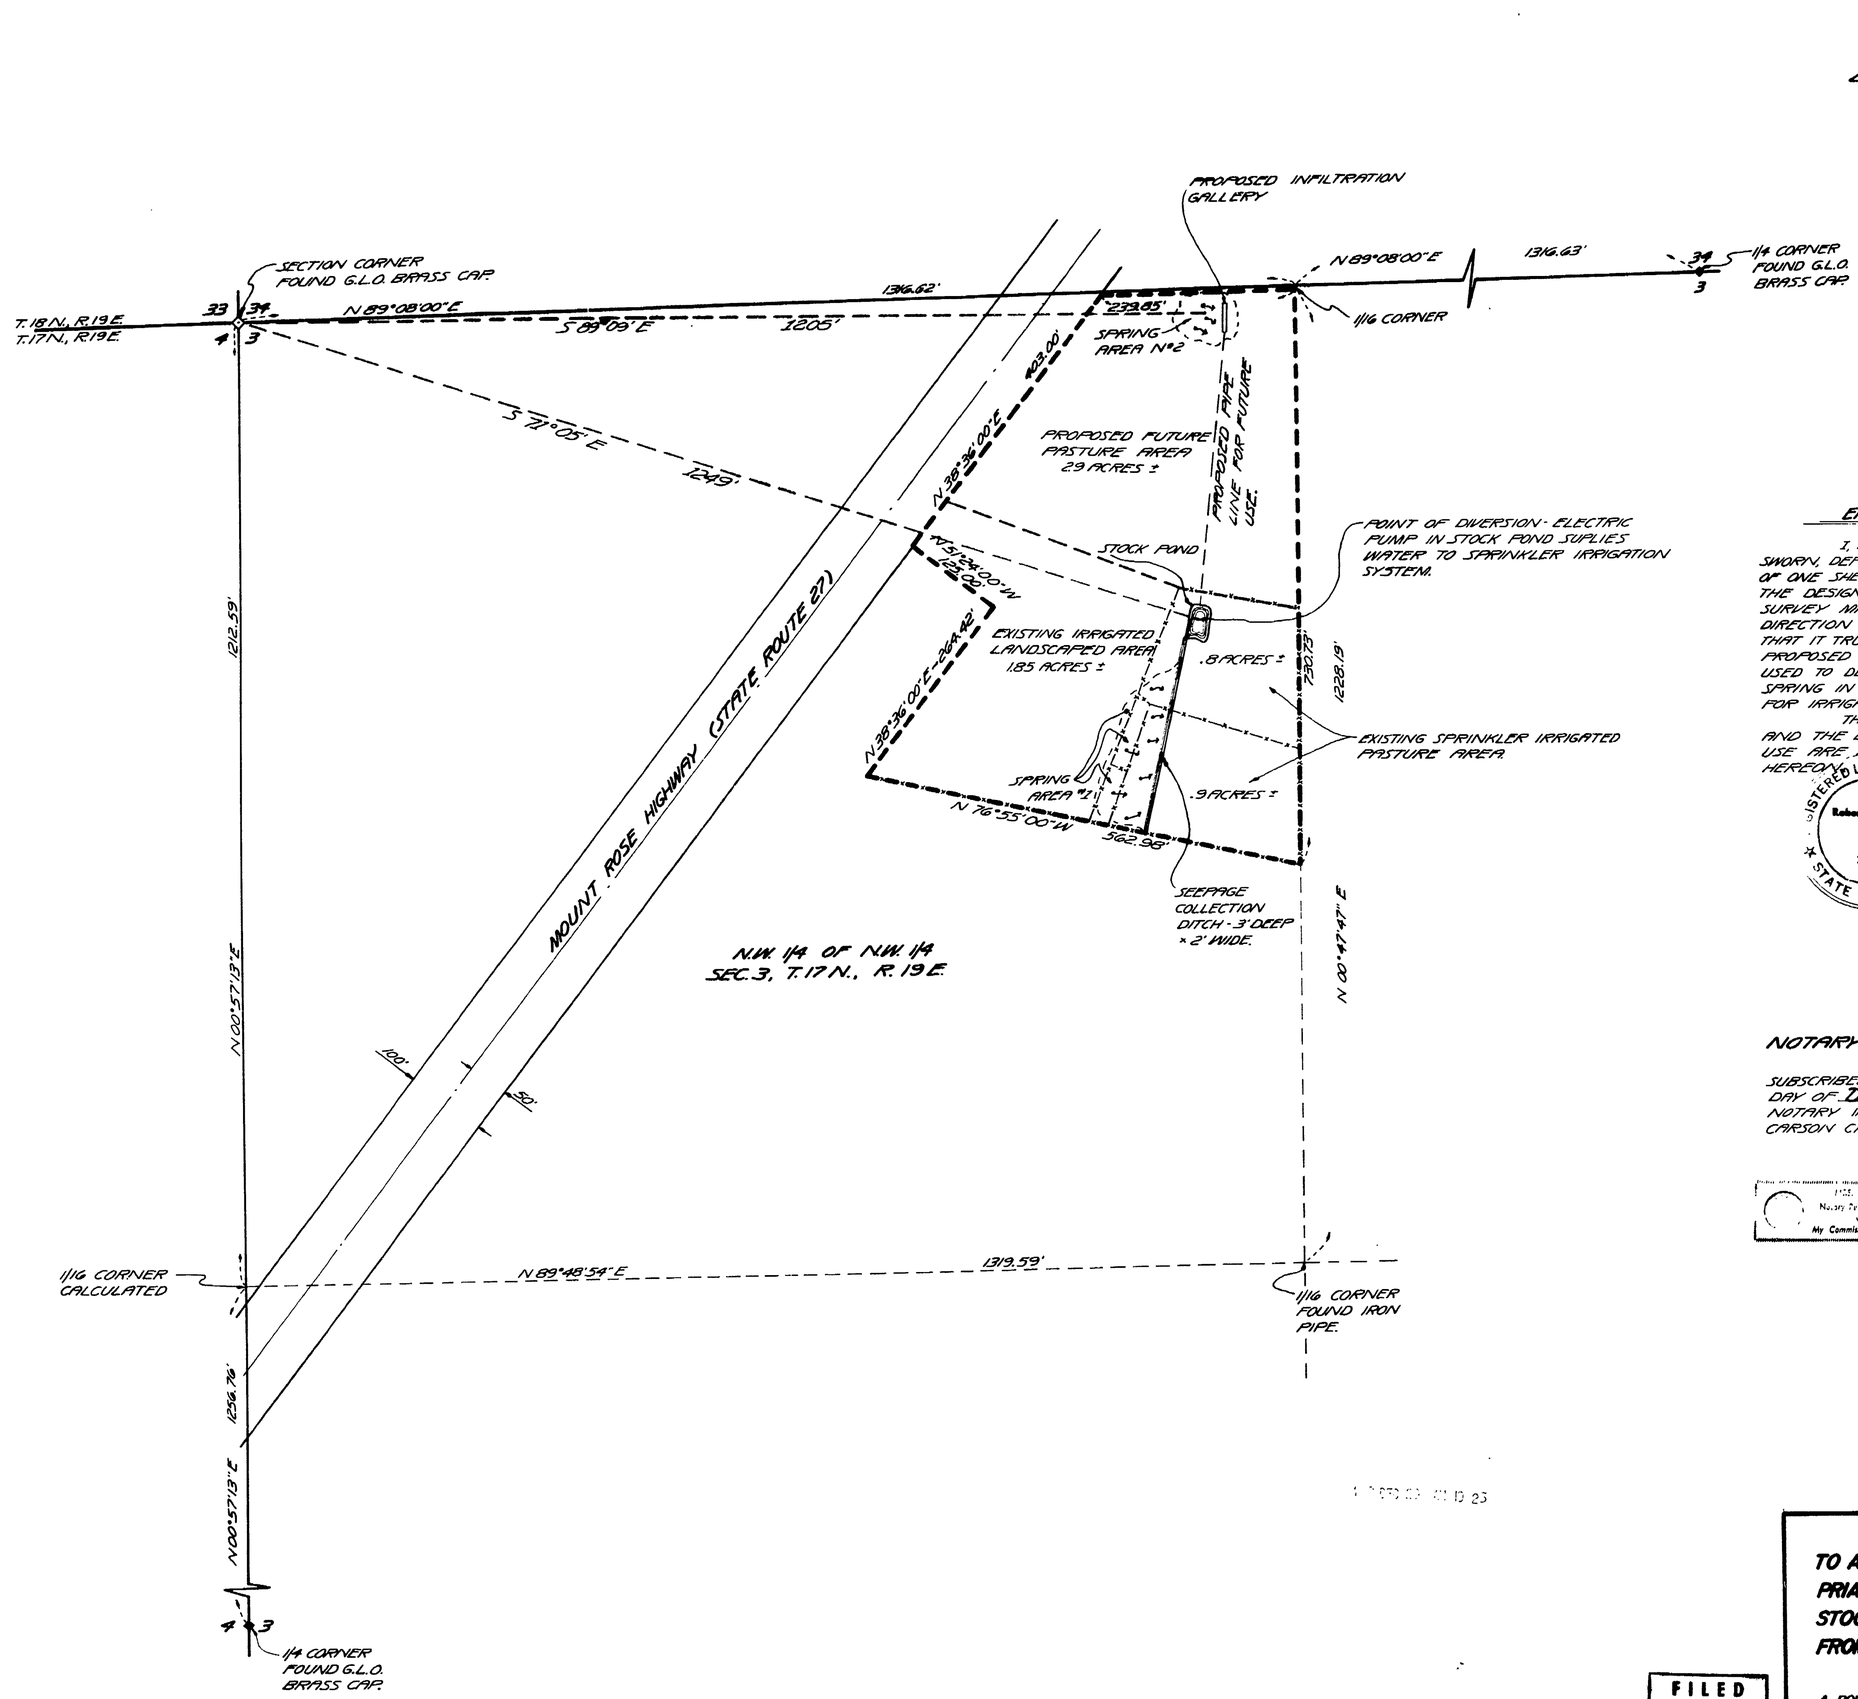

ENGINEERS CERTIFICATE

I, ROBERT L. FULLER, BEING FIRST DULY SWORN, DEPOSE AND SAY THAT THIS MAP, CONSISTING OF ONE SHEET, HAS BEEN CORRECTLY DRAWN TO THE DESIGNATED SCALE FROM FIELD NOTES OF A SURVEY MADE UNDER MY SUPERVISION AND DIRECTION ON THE 12TH DAY OF SEPTEMBER 1972, THAT IT TRULY AND CORRECTLY REPRESENTS THE PROPOSED LOCATION AND EXTENT OF THE WORKS USED TO DEVERT WATER FROM AN UNNAMED SPRING IN WASHOE COUNTY BY ROBERT CLARKSON FOR IRRIGATION AND STOCKWATERING PURPOSES.

THAT THE PROPOSED POINTS OF DIVERSION AND THE BOUNDARY OF THE PROPOSED PLACE OF USE ARE FULLY AND CORRECTLY DESIGNATED HEREON.

REGISTERED LAND SURVEYOR
Robert L. Fuller
2096
STATE OF NEVADA

Robert L. Fuller
ROBERT L. FULLER
STATE WATER RIGHTS SURVEYOR Nº 335
NEV. R.C.E. & R.L.S. Nº 2096

NOTARY CERTIFICATE

SUBSCRIBED AND SWORN BEFORE ME THIS 29th DAY OF December 1972
NOTARY IN AND FOR THE STATE OF NEVADA, CARSON CITY.

MRS. HILDA SHERWOOD
Notary Public — State of Nevada
Ormsby County
My Commission Expires July 1, 1973

Mrs. Hilda Sherwood
MY COMMISSION EXPIRES July 1, 1973

SCALE

0 100 200 300
50 150 250

MAP

TO ACCOMPANY APPLICATION TO APPROPRIATE WATER FOR IRRIGATION AND STOCKWATERING BY ROBERT H. CLARKSON FROM AN UNNAMED SPRING.

A PORTION OF THE N.W. 1/4 OF THE N.W. 1/4 OF SEC. 3, T. 17 N., R. 19 E., M.D.B. & M., WASHOE COUNTY, NEV.

FILED
DEC 29 1972
STATE ENGINEER'S OFFICE

PREPARED BY R.L. FULLER ENGINEERING

27211 27210