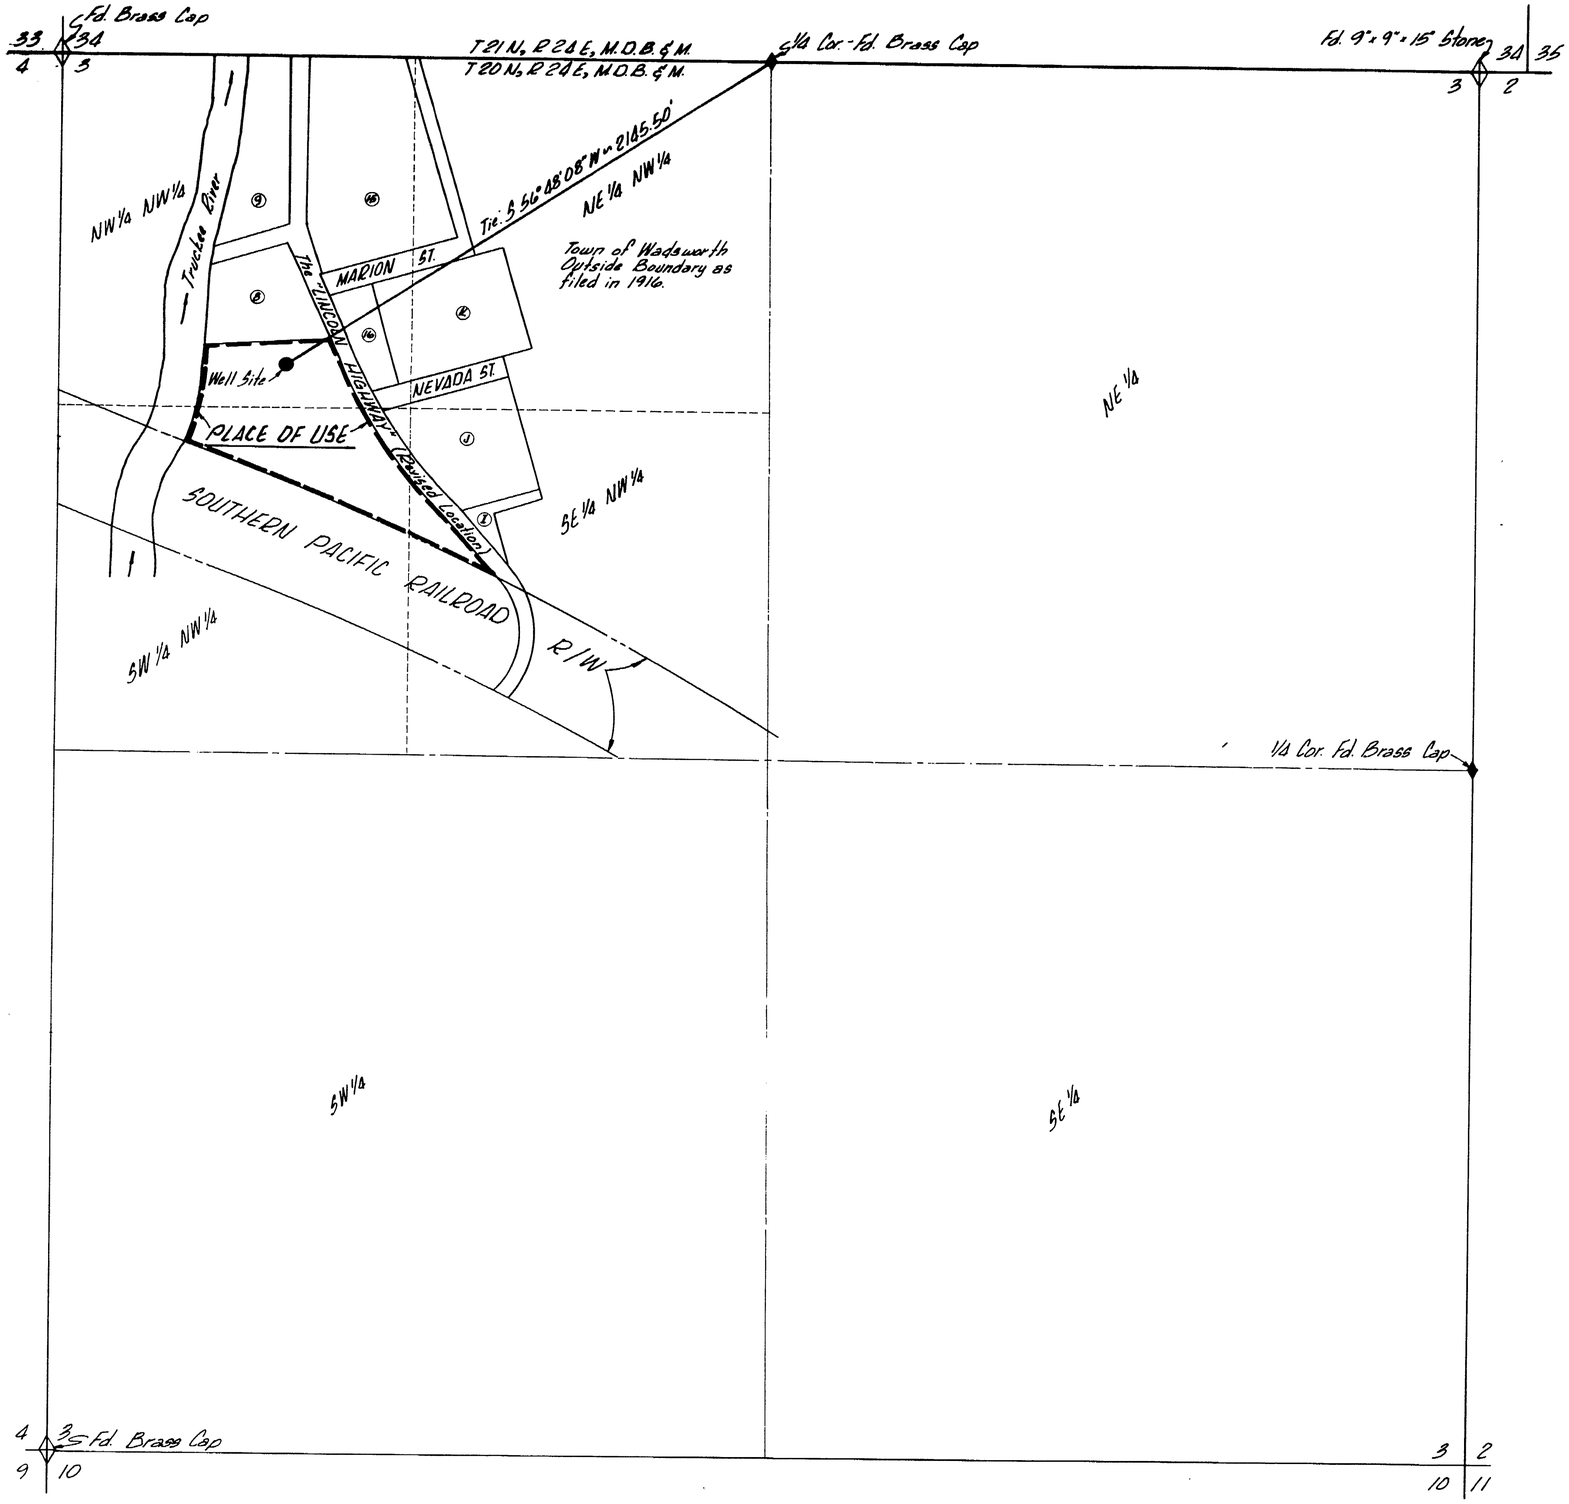

Basis of Bearings:
Record of survey # 358110, filed for record in the office of the County Recorder, Washoe County, Nevada, on April 26, 1962.
Ref. - Town of Wadsworth, Nevada, filed March 10, 1916.

STATE OF NEVADA
COUNTY OF WASHOE SS

I, HARRY R. ERICSON, being first duly sworn, depose and say that this map consisting of one sheet, has been correctly drawn to the designated scale from field notes of a survey made by me or under my supervision and direction, between the 4th day of December, 1972, and the 22nd day of December, 1972, that it truly and correctly represents the proposed location and extent of the works used to divert water from an underground source in Washoe County by PAUL J. KEIFE for Quasi-Municipal Subdivision and Domestic Purposes. That the proposed point of diversion, the approximate location and size of diverting channel, all reservoirs or basins, the locations and names of all other works crossed by or connected with the proposed works, and the boundary of all lands showing by 40 acre subdivisions the areas proposed to be served, are fully and correctly designated thereon.

Harry R. Ericson
HARRY R. ERICSON
State Water Right Surveyor No. 332

Subscribed and sworn to before me on this 8th day of Jan, 1973.

CAROL ANN ADAMS
Nevada
25, 1975

Carol Ann Adams
Notary Public

300 0 300 600 900
1" = 300'

48014

CERTIFICATE NO. 10620 ISSUED 4/27/83

MAP
TO ACCOMPANY APPLICATION
TO APPROPRIATE WATER
FOR QUASI-MUNICIPAL SUB'N. & DOMESTIC PURPOSES
IN WASHOE COUNTY
BY PAUL J. KEIFE
FROM AN UNDERGROUND SOURCE

SE & A CONSULTING ENGINEERS PLANNERS
950 INDUSTRIAL WAY
SPARKS,

JOB NO. 72481
JAN. 3, 1973
NEVADA

FILED
JAN. 23 1973
STATE ENGINEER'S OFFICE

48014 27221