T. 21 N., R. 64 E., M.D. Mer.

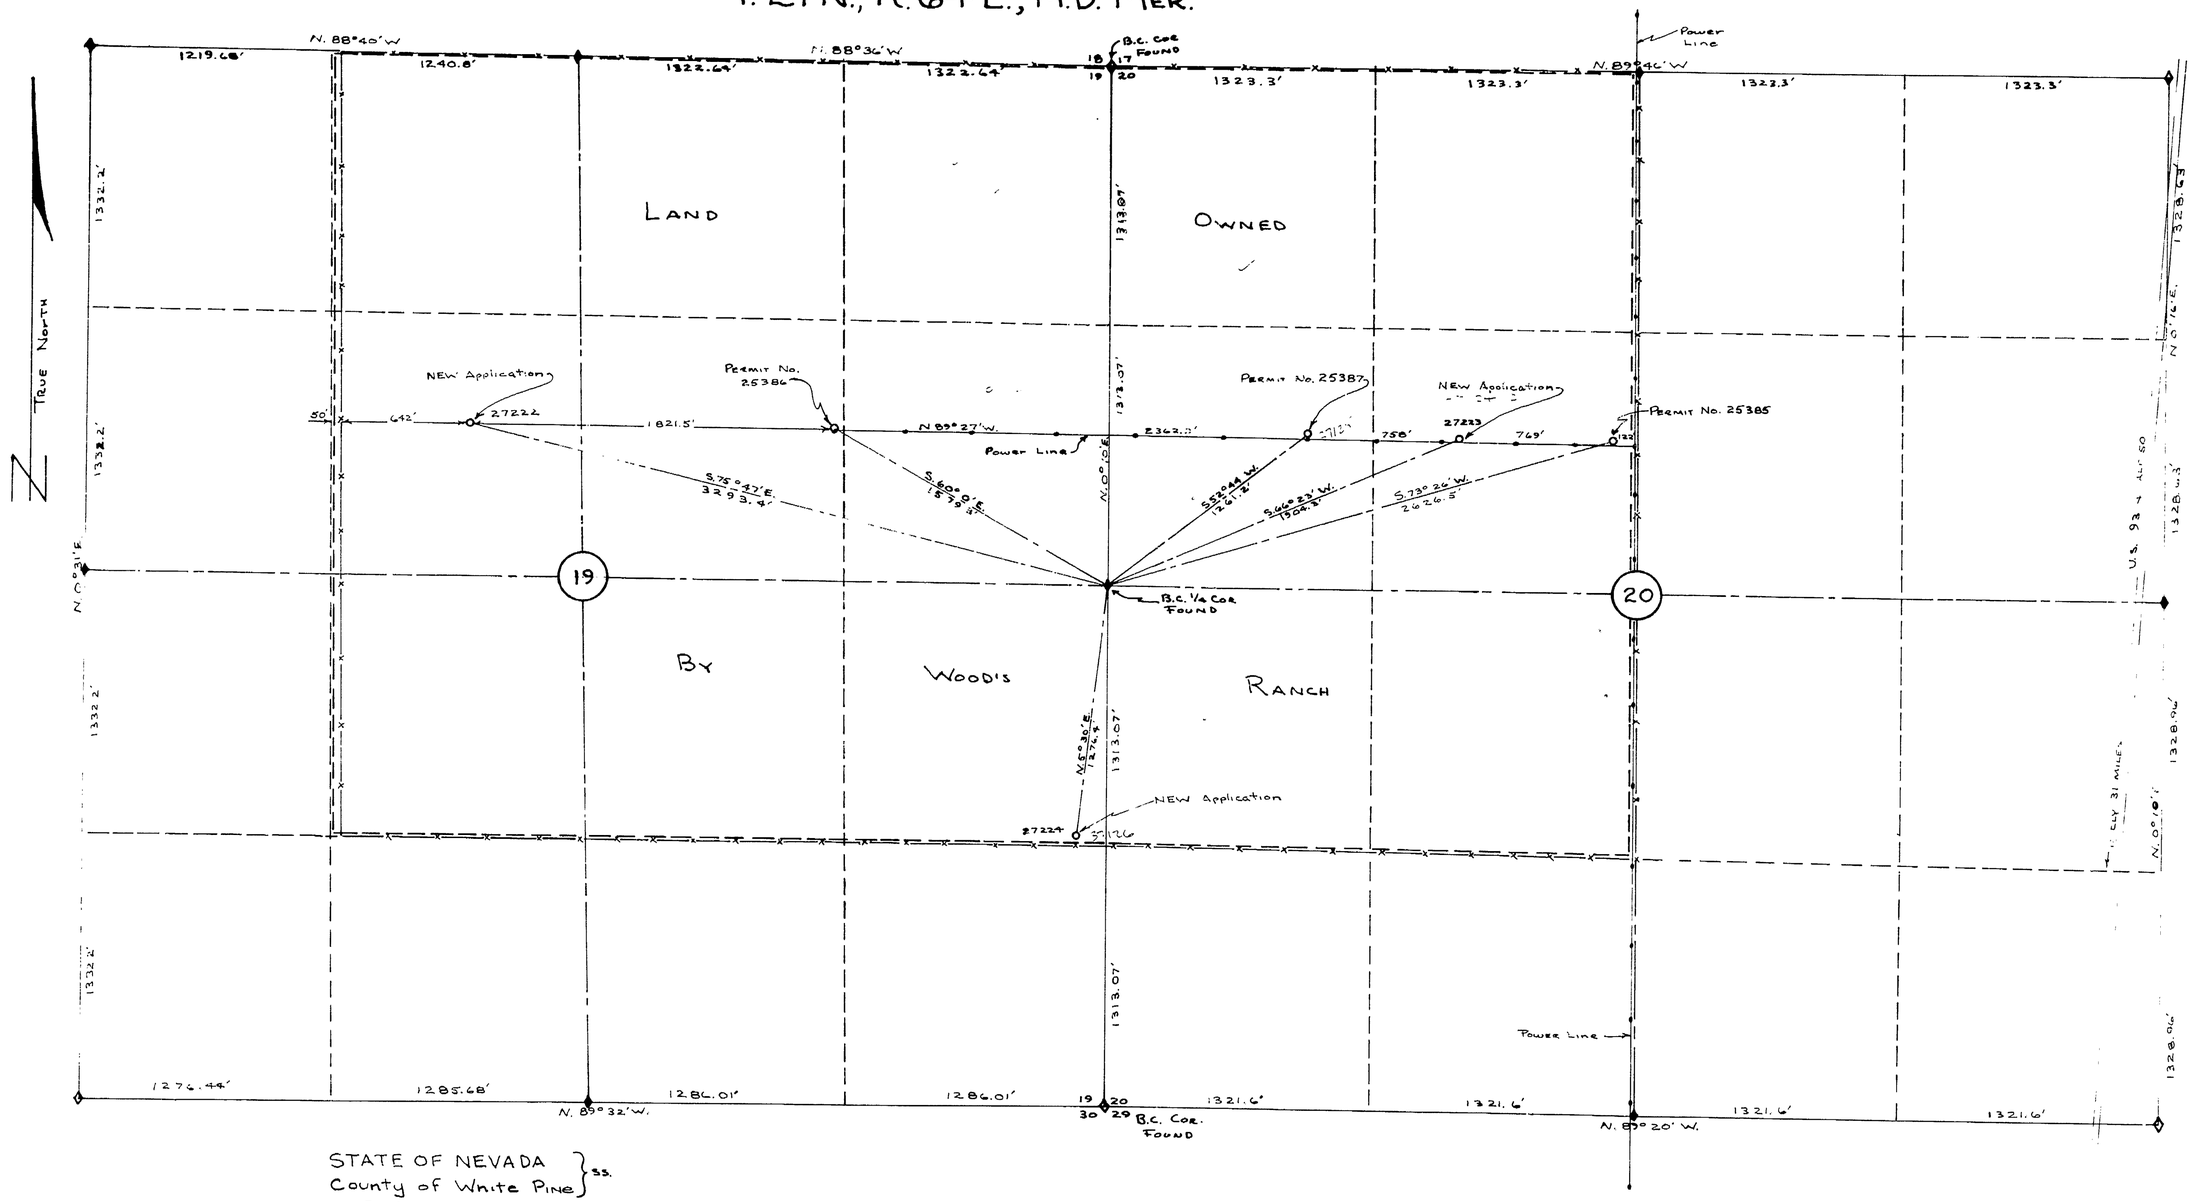

STATE OF NEVADA }
County of White Pine } ss.

I, Arnold C. Wood, being first duly sworn, depose + say that this map, consisting of one sheet, has been correctly drawn to the designated scale from field notes of a survey made by me on the 15th day of December 1972, that it truly + correctly represents the proposed location + extent of the works used to divert water from underground sources, in White Pine Co., by Wood's Ranch for irrigation + domestic porposes. That the proposed point of diversion, the approximate location + size of the diverting channel, all resevoirs or basins, the location + names of all other works which will cross or connect with the proposed works, and the boundary of all lands, showing by 40-acre subdivisions the areas proposed to be irrigated, are fully + correctly designated thereon.

Arnold C. Wood
State Water Right Surveyor

Subscribed + sworn to before me this 4th day of January 1973.

Notary Public in + for White Pine Co., Nevada, My Commision Expires: Oct. 10, 1974

Basis For Bearings: Township Plat Call

0 400' 800' 1200' 1600' 2000'

Map To Accompany Application To Appropriate Water
For: Irrigation + Domistic
By: Wood's Ranch, Ely, Nevada
From: Underground Sources
Scale: 1" = 400'
Surveyed + Mapped By: A.C. Wood R.L.S. 3144
Jan. 2, 1973

FILED
JAN 2 1973
STATE ENGINEER'S OFFICE

37126 37125 37124 27224 27223 27222 ← File Under

27222-24