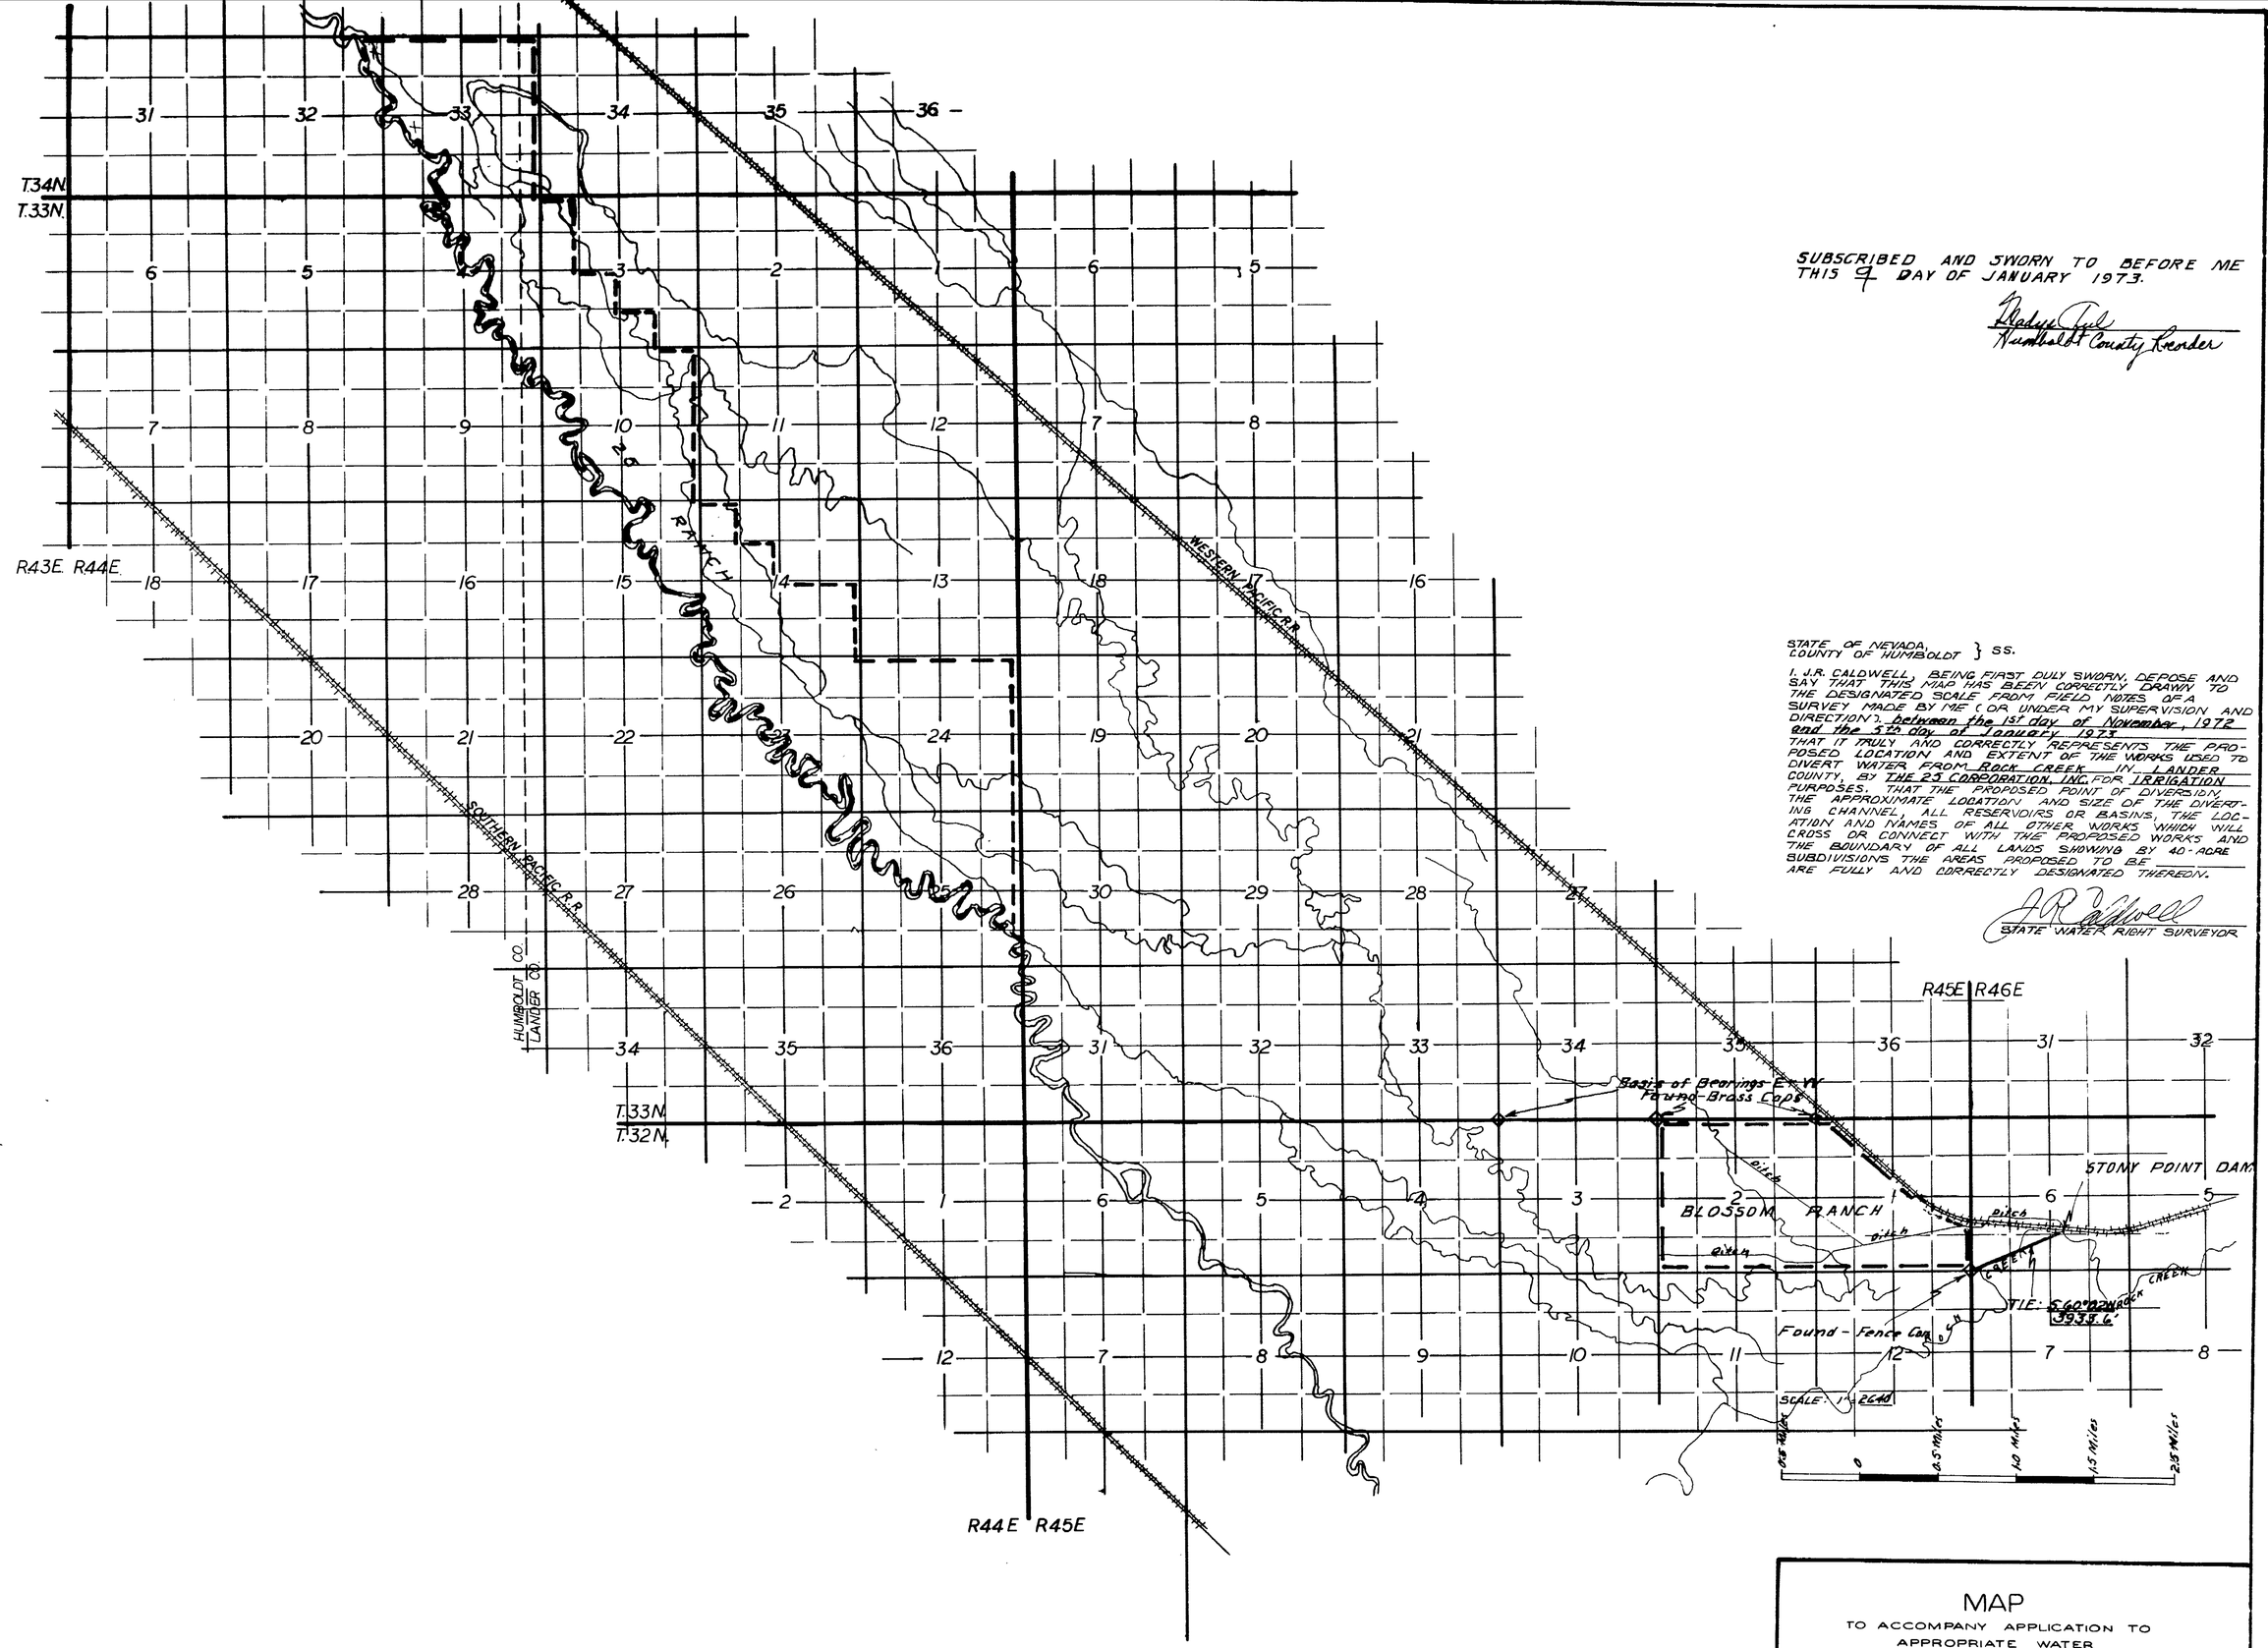

SUBSCRIBED AND SWORN TO BEFORE ME THIS 9 DAY OF JANUARY 1973.

Gladys Gill
Humboldt County Recorder

STATE OF NEVADA,
COUNTY OF HUMBOLDT } SS.

I, J.R. CALDWELL, BEING FIRST DULY SWORN, DEPOSE AND SAY THAT THIS MAP HAS BEEN CORRECTLY DRAWN TO THE DESIGNATED SCALE FROM FIELD NOTES OF A SURVEY MADE BY ME (OR UNDER MY SUPERVISION AND DIRECTION), between the 1st day of November, 1972 and the 5th day of January, 1973 THAT IT TRULY AND CORRECTLY REPRESENTS THE PROPOSED LOCATION AND EXTENT OF THE WORKS USED TO DIVERT WATER FROM Rock Creek IN LANDER COUNTY, BY THE 25 CORPORATION, INC. FOR IRRIGATION PURPOSES. THAT THE PROPOSED POINT OF DIVERSION, THE APPROXIMATE LOCATION AND SIZE OF THE DIVERTING CHANNEL, ALL RESERVOIRS OR BASINS, THE LOCATION AND NAMES OF ALL OTHER WORKS WHICH WILL CROSS OR CONNECT WITH THE PROPOSED WORKS AND THE BOUNDARY OF ALL LANDS SHOWING BY 40-ACRE SUBDIVISIONS THE AREAS PROPOSED TO BE ____ ARE FULLY AND CORRECTLY DESIGNATED THEREON.

J.R. Caldwell
STATE WATER RIGHT SURVEYOR

FILED
JAN 11 1973
STATE ENGINEER'S OFFICE

MAP
TO ACCOMPANY APPLICATION TO APPROPRIATE WATER
FOR IRRIGATION
BY THE 25 CORPORATION, INC.
FROM ROCK CREEK
IN LANDER COUNTY, NEVADA

27227