STATE OF NEVADA
County of White Pine } ss.

I, Richard W. Forman, being first duly sworn, depose and say that this map, consisting of one sheet, has been correctly drawn to the designated scale from field notes of a survey made under my supervision and direction between the 2nd day of January, 1973, and the 12th day of January 1973, that it truly and correctly represents the proposed location and extent of the works used to divert water from underground sources in White Pine County, by Jim Sitton for irrigation and domestic purposes That the proposed point of diversion, the approximate location and size of the diverting channel, all reservoirs or basins, the location and names of all other works which will cross or connect with the proposed works, and the boundary of all lands, showing by 40-Acre subdivisions the areas proposed to be irrigated, are fully and correctly designated thereon.

Richard W. Forman
State Water Right Surveyor

Subscribed and sworn to before me this 18th day of January, 1973.

Ione Jackman
Notary Public in and for White Pine County, Nevada

IONE JACKMAN
Notary Public - State of Nevada
White Pine County
My commission expires Sept. 4, 1974

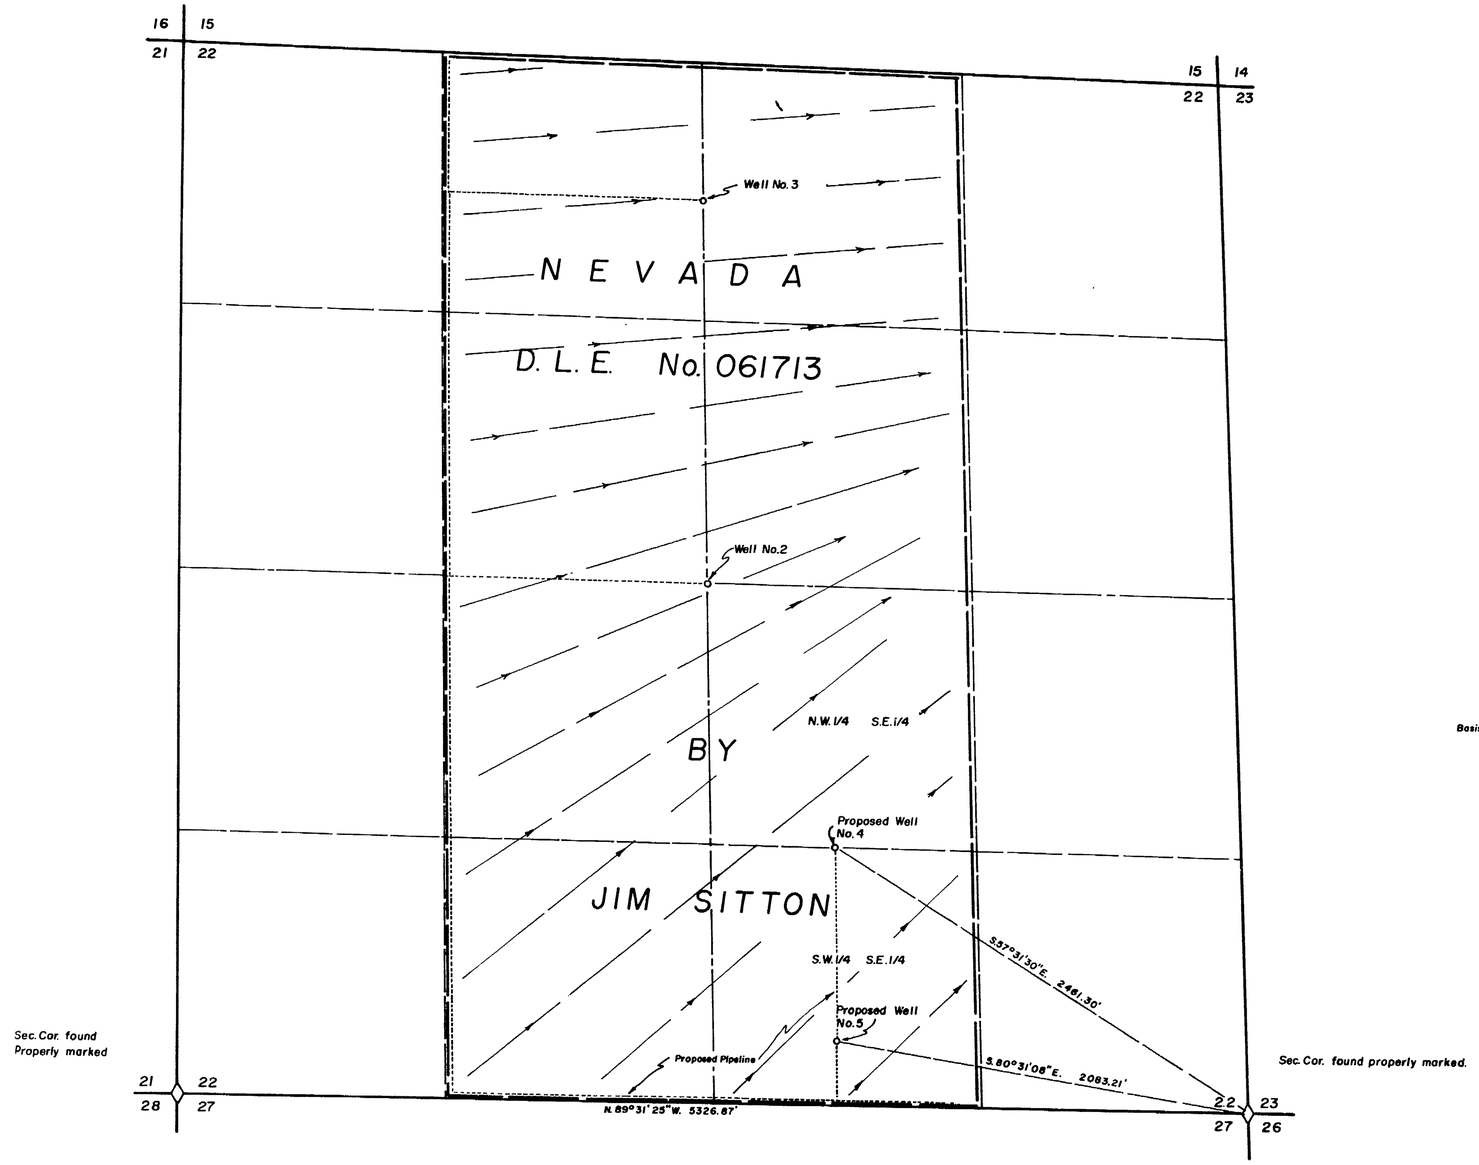

Basis of Bearing: South Line Section 22

T. 17N., R. 63E., M. D. B. & M.

0 400 800 1200 1600
Scale ~ 1" = 400'

DATE	DESCRIPTION

FIELD	CHECK
DETAIL	APPROVED
DESIGN	FILE No.
TRACING	DRG. No.

FILED
JAN 18 1973
STATE ENGINEER'S OFFICE

MAP TO ACCOMPANY APPLICATION TO APPROPRIATE WATER

FOR IRRIGATION & DOMESTIC
BY JIM SITTON
FROM UNDERGROUND SOURCES

BOUNDY & FRASER INC.
ELY, NEVADA JANUARY 1973

27246 27245