SECTION	SUBDIVISION	TOWN-SHIP	RANGE	CULTIVATED ACREAGE	DESCRIPTION OF CULTURE
7	SW1/4 SE1/4	25N	62 E.	1.74 Ac.	Meadow Grass
7	SE1/4 SE1/4	25 N.	62 E.	37.52 Ac	" "
8	SW1/4 SW1/4	25 N.	62 E.	29.34 Ac	" "
17	NW1/4 NW1/4	25N.	62 E.	1.49 Ac.	" "
18	NE1/4 NE1/4	25 N.	62 E.	5.21 Ac	" "
		TOTAL 75.30 Acres			

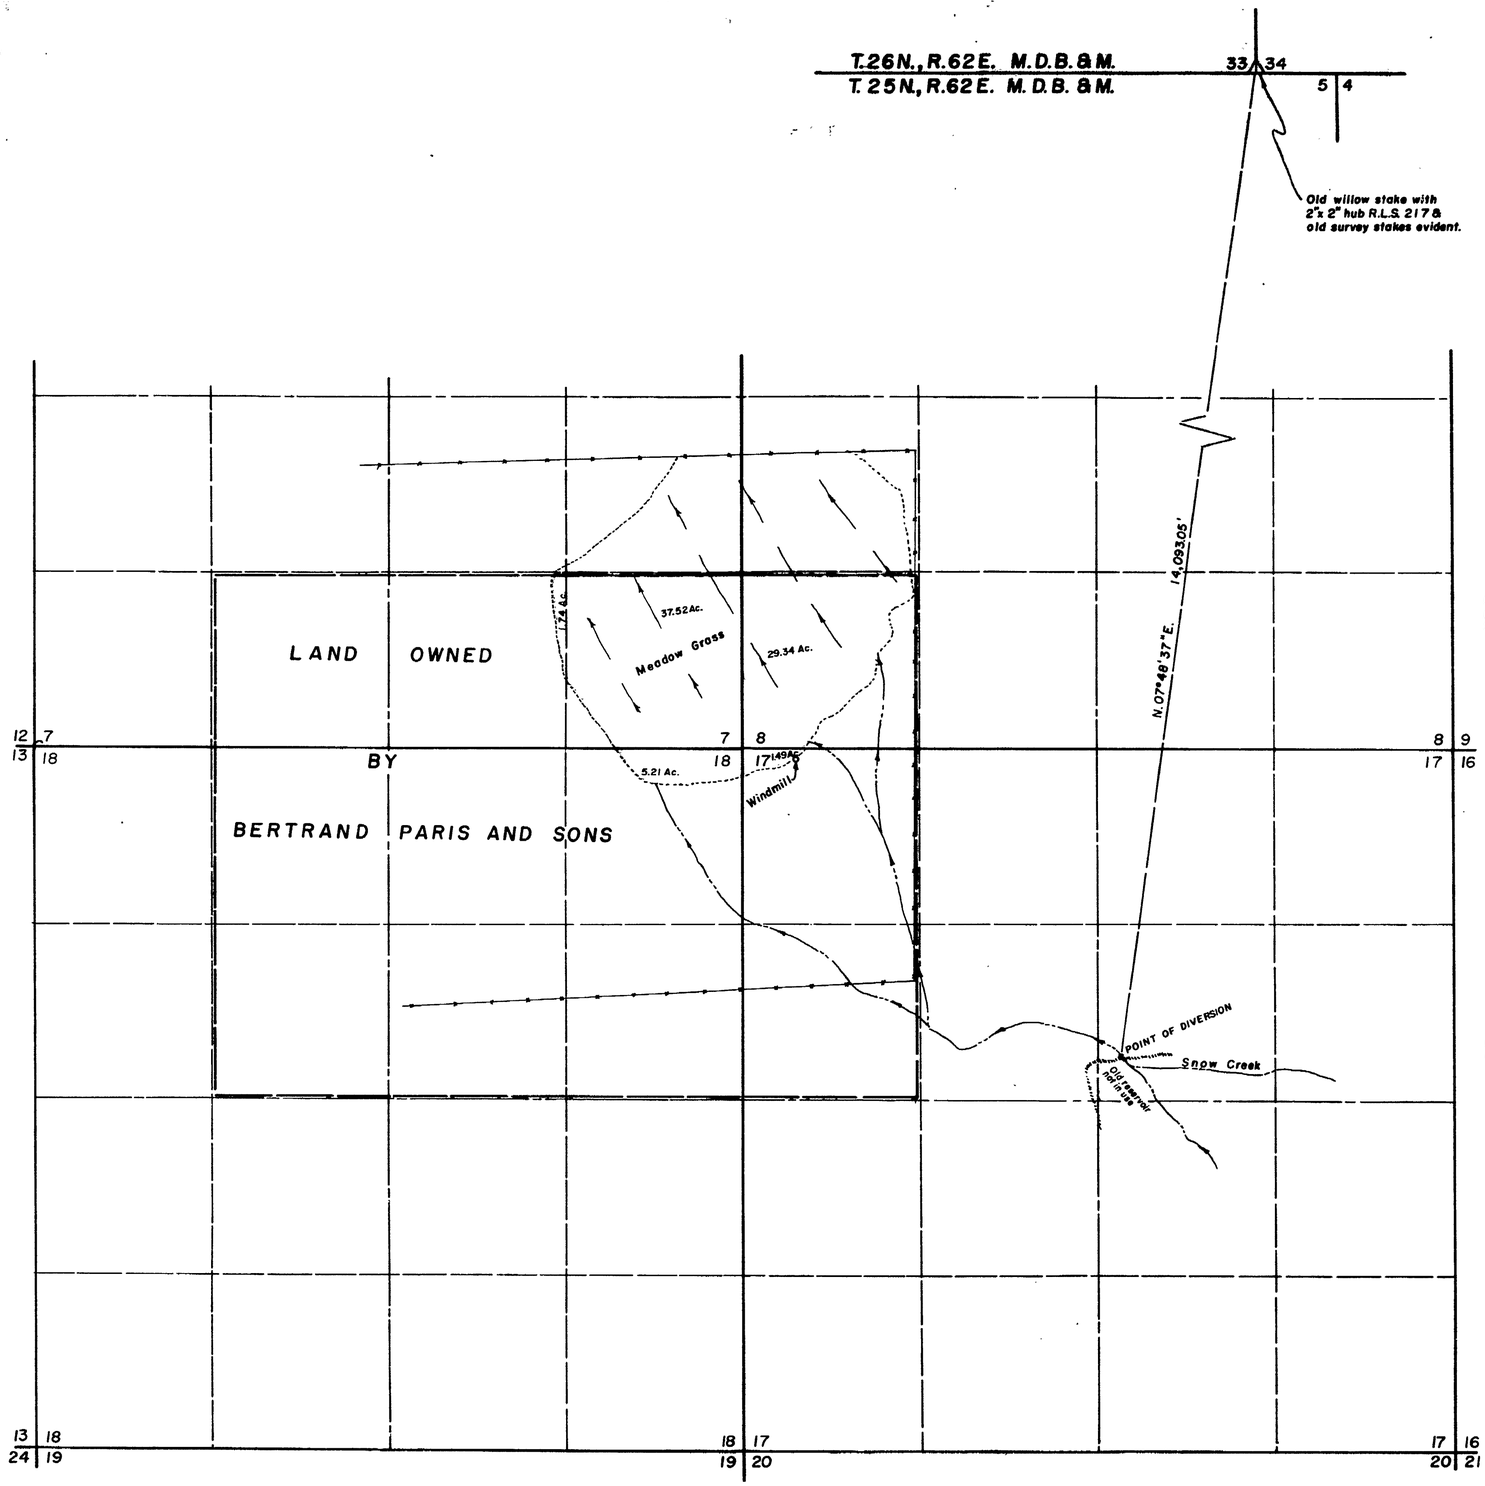

State of Nevada
County of White Pine s.s.

I, Wallace T. Boundy, being first duly sworn, depose and say that this map, consisting of one sheet, has been correctly drawn to the designated scale from field notes of a survey made under my supervision and direction, between the 1st. day of December, 1972, and the 17th day of January, 1973, that it truly and correctly represents the location and extent of the works used to divert water from Snow Creek in White Pine County, by

BERTRAND PARIS AND SONS

for irrigation purposes under Application No. 1778. That the point of diversion, the location, size of the diverting channel, location and description of all measuring devices, the location and extent of lands owned or controlled by the applicant upon which water applied for under Application No. 1778 is used, together with the area and kind of culture in each 40-acre subdivision, and the location and names of all other works or stream which are crossed by or connected with said works are fully and correctly designated thereon.

Wallace T. Boundy
State Water Right Surveyor

Subscribed and sworn to before me this 24th day of January, 1973,

Irene Jackman
Notary Public in and for White Pine County, Nevada

IRENE JACKMAN
Notary Public State of Nevada
ely
Expires Sept. 4, 1974

Basis of Bearing by transit compass with 16° 30' variation set

CERTIFICATE No 9399 ISSUED 6/13/56

0 600 1200 1800 2400
Scale ~ 1" = 600'

DATE	DESCRIPTION

FIELD	DESIGN	DR'G. No.
DETAIL	TRACING	FILE No.
CALC.	CHECK	FLD. BK.
COMP.	APPROVED	

MAP TO ACCOMPANY APPLICATION TO CHANGE THE POINT OF DIVERSION AND PROOF OF BENEFICIAL USE UNDER PERMIT NO. 1778

FOR IRRIGATION PURPOSES

BY BERTRAND PARIS & SONS

FROM SNOW CREEK

BOUNDY & FRASER INC.
ELY, NEVADA

LAND SURVEYORS

FILED
FEB 2 1973
STATE ENGINEER'S OFFICE

27258