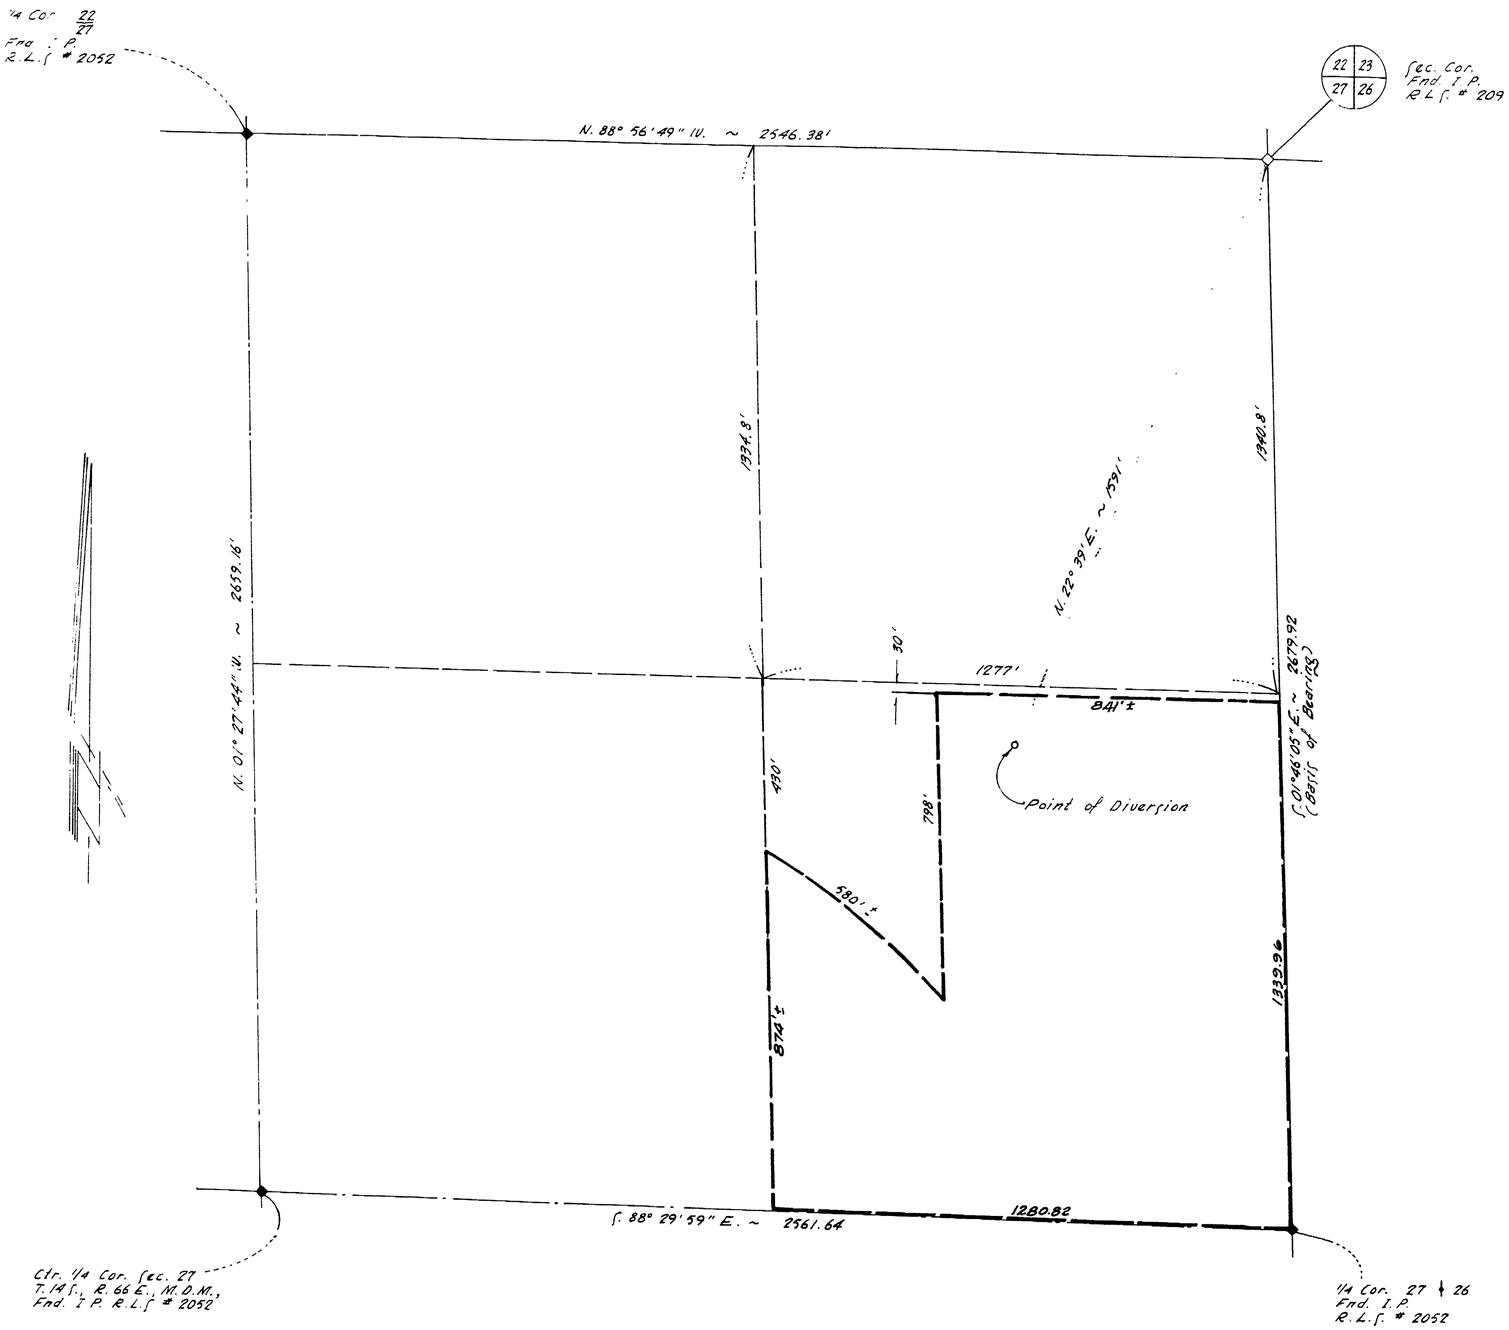

NE 1/4 Section 27, T. 14 S., R. 66 E., M.D.M.,
Clark County, Nevada

State of Nevada }
County of Clark } ss

I, Kay L. Adams, being first duly sworn, deposes and says that this map consisting of one sheet has been correctly drawn to the designated scale from field notes of a survey done by me and was completed on January 25, 1973; that it correctly represents the proposed location and extent of the works used to divert water from an underground source, County of Clark, State of Nevada, by Mark A. Stewart for irrigation and domestic use, that the point of diversion and location of use are fully and correctly shown hereon.

Kay L. Adams
Kay L. Adams
State Water Right Surveyor
No. 390

Subscribed and sworn to before me this 30th day of January, 1973.

My commission expires April 3, 1973.

Patricia A. Howard
Patricia A. Howard
Notary Public in and for the County of Clark, State of Nevada.

Basis of Bearing

S. 01° 46' 05" E., being the bearing of the East line of the NE 1/4 of Section 27, Township 14 South, Range 66 East, M.D.M., as shown by a plat on file in the Clark County Recorder's Office at File 19, Page 84.

Scale ~ 1" = 200'

0 200 400 600 800

FILED
FEB 8 1973
STATE ENGINEER'S OFFICE

MAP TO ACCOMPANY APPLICATION
TO APPROPRIATE WATER
for
IRRIGATION AND DOMESTIC USE
By: Mark A. Stewart
From: An Underground Source
Clark County, Nevada

27276