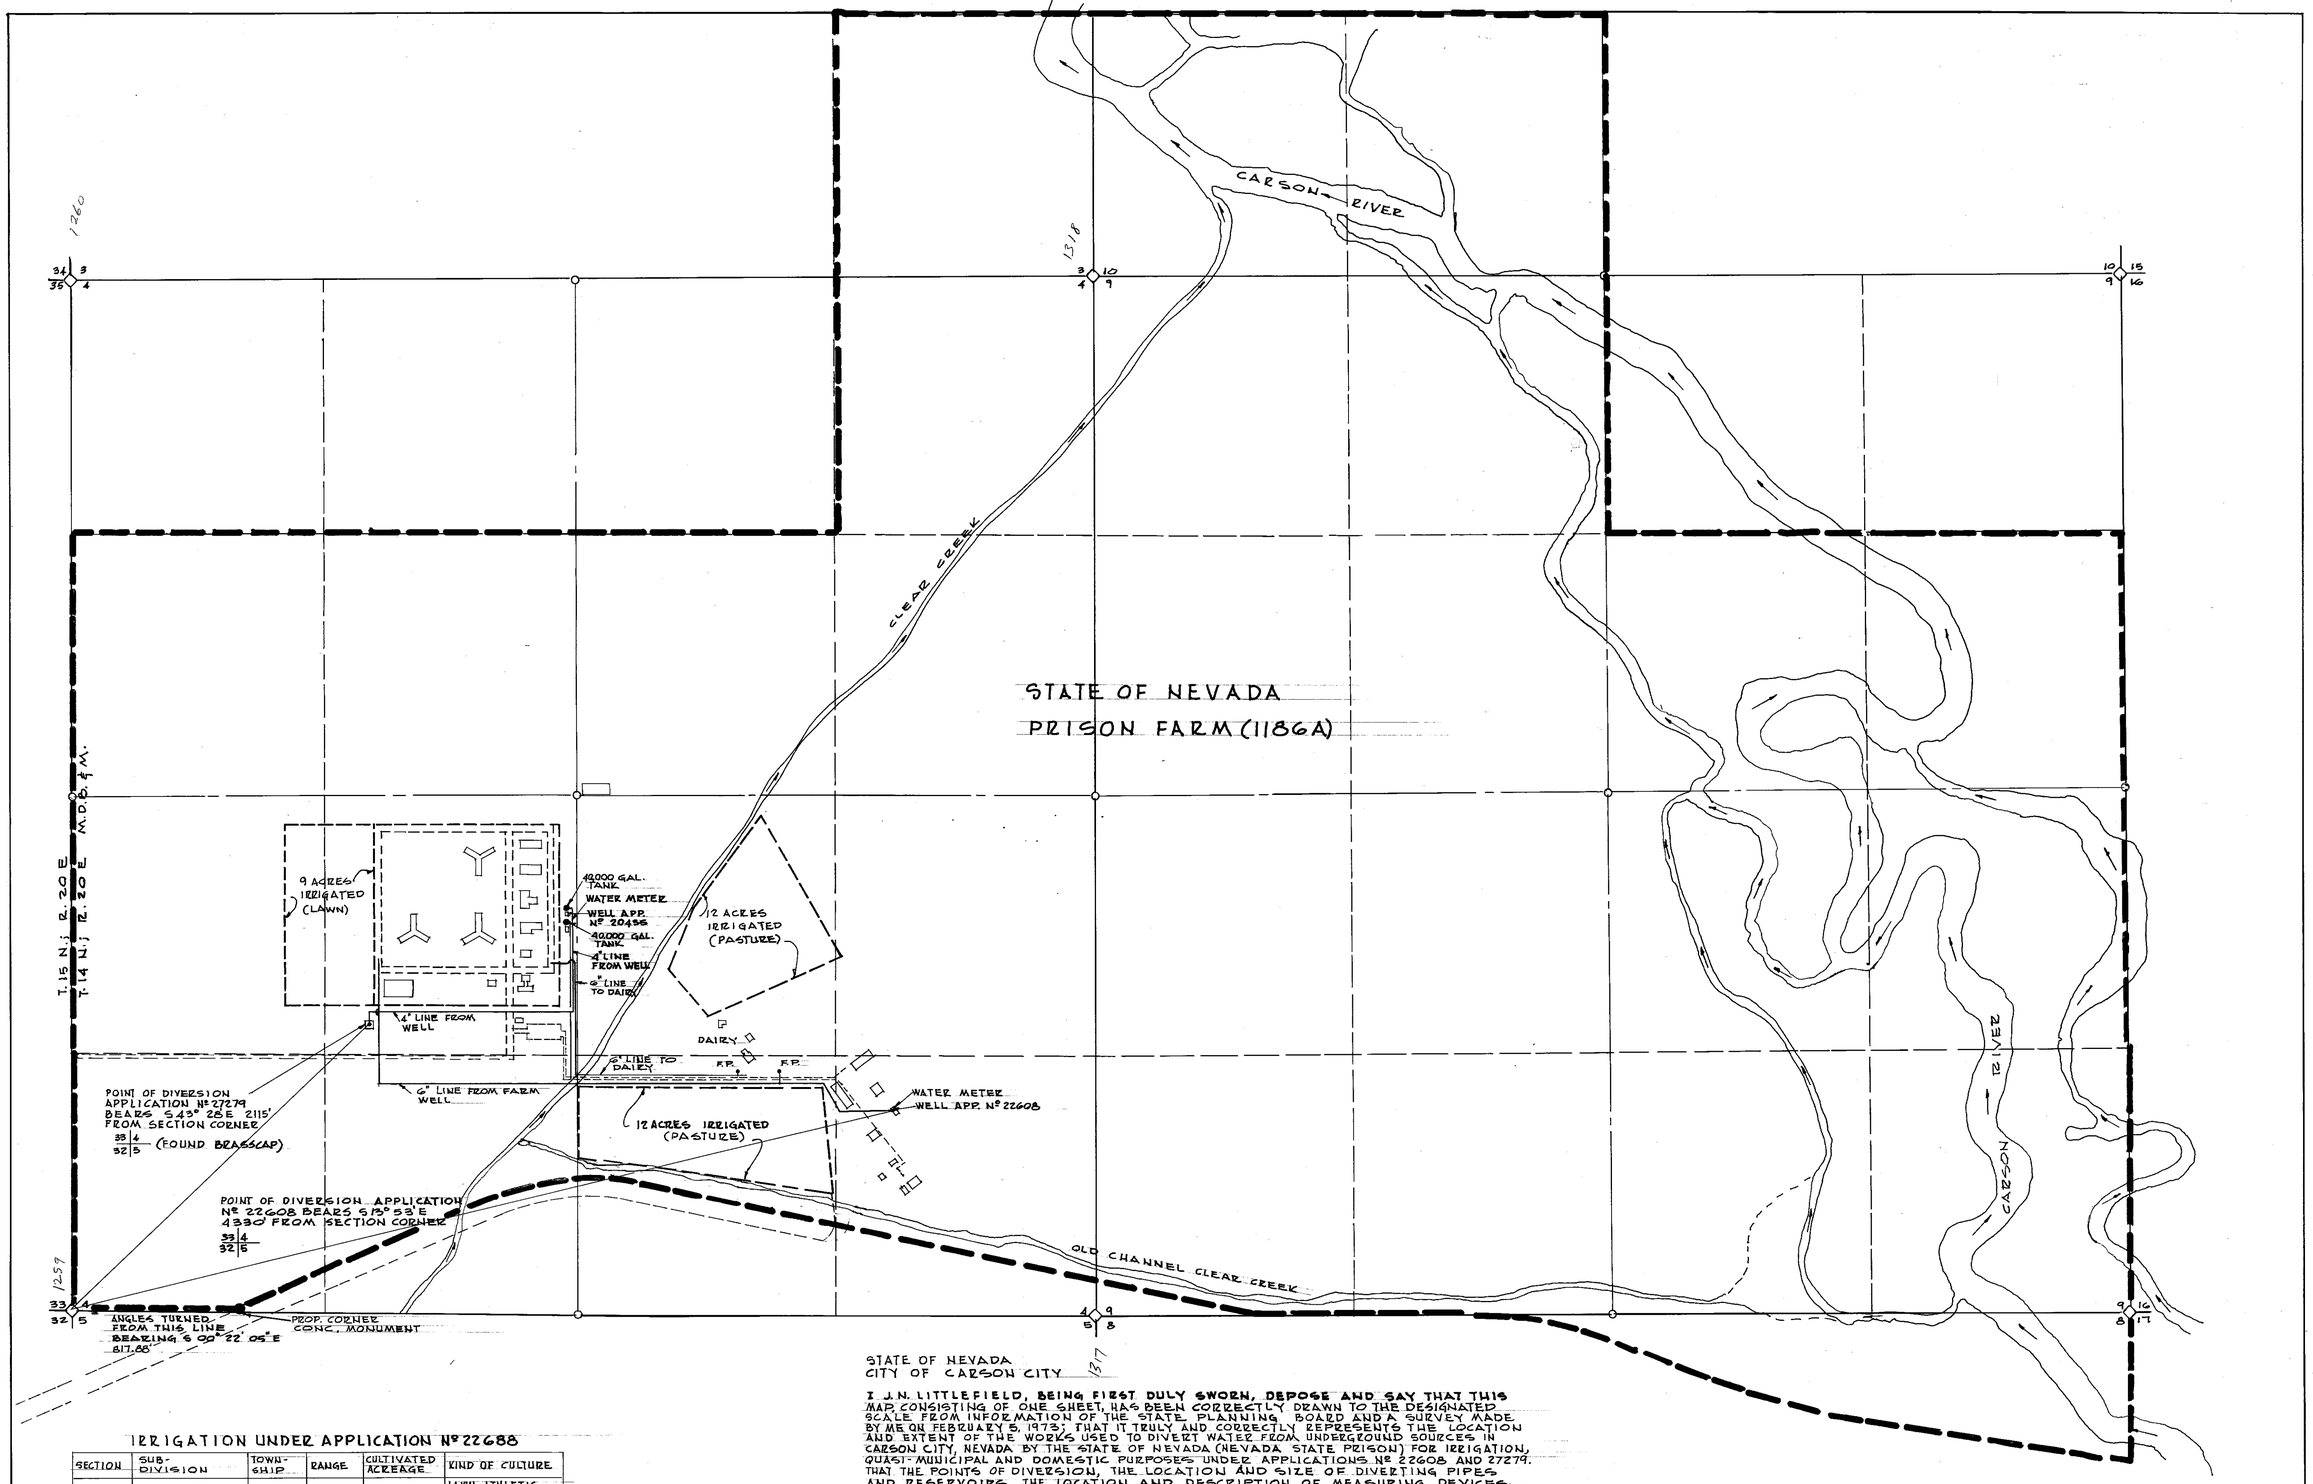

STATE OF NEVADA
CITY OF CARSON CITY

I, J.N. LITTLEFIELD, BEING FIRST DULY SWORN, DEPOSE AND SAY THAT THIS MAP, CONSISTING OF ONE SHEET, HAS BEEN CORRECTLY DRAWN TO THE DESIGNATED SCALE FROM INFORMATION OF THE STATE PLANNING BOARD AND A SURVEY MADE BY ME ON FEBRUARY 5, 1973; THAT IT TRULY AND CORRECTLY REPRESENTS THE LOCATION AND EXTENT OF THE WORKS USED TO DIVERT WATER FROM UNDERGROUND SOURCES IN CARSON CITY, NEVADA BY THE STATE OF NEVADA (NEVADA STATE PRISON) FOR IRRIGATION, QUASI-MUNICIPAL AND DOMESTIC PURPOSES UNDER APPLICATIONS Nº 22608 AND 27279. THAT THE POINTS OF DIVERSION, THE LOCATION AND SIZE OF DIVERTING PIPES AND RESERVOIRS, THE LOCATION AND DESCRIPTION OF MEASURING DEVICES, THE LOCATION AND EXTENT OF LANDS OWNED BY THE APPLICANT, THE AREAS OF USE OF THE WATER BY 40 ACRE SUBDIVISION AND THE LOCATION AND NAMES OF ALL OTHER WORKS OR STREAMS WHICH ARE CROSSED BY OR CONNECTED WITH SAID WORKS ARE FULLY AND CORRECTLY DESIGNATED HEREON.

J.N. LITTLEFIELD
STATE WATER RIGHT SURVEYOR
CERTIFICATE Nº 250

CERTIFICATE No. 8739 ISSUED 2-27-76

SUBSCRIBED AND SWORN TO BEFORE ME THIS 20th DAY OF March 1973

Sylvia C. Stoddard

SYLVIA C. STODDARD
Notary Public - State of Nevada
Carson City
My Commission Expires Sept. 19, 1976

NOTARY PUBLIC IN AND FOR
CARSON CITY, NEVADA

27279 CERTIFICATE No. 8785 ISSUED 5-27-76

FILED
MAR 20 1973
STATE ENGINEER'S OFFICE

IRRIGATION UNDER APPLICATION Nº 22688

SECTION	SUB-DIVISION	TOWN-SHIP	RANGE	CULTIVATED ACREAGE	KIND OF CULTURE
4	NE¼ NW¼	14N	20E	4	LAWN-ATHLETIC FIELD
4	SE¼ NW¼	14N	20E	5	LAWN-ATHLETIC FIELD
4	NE¼ SW¼	14N	20E	12	PASTURE
4	NW¼ SW¼	14N	20E	12	PASTURE
TOTAL AREA IRRIGATED				33 ACRES	

SCALE 1" = 400'
400 0 400 800
N

MAP TO SUPPORT
APPLICATION TO APPROPRIATE WATER Nº 27279
AND
PROOFS OF BENEFICIAL USE, Nº 22608 & Nº 27279
FOR IRRIGATION, DOMESTIC AND QUASI-MUNICIPAL USES BY STATE OF NEVADA (NEVADA STATE PRISON) FROM UNDER-GROUND SOURCES IN CARSON CITY, NEVADA

78899 61397 22608 ~~27279~~ 22608

27279 File under