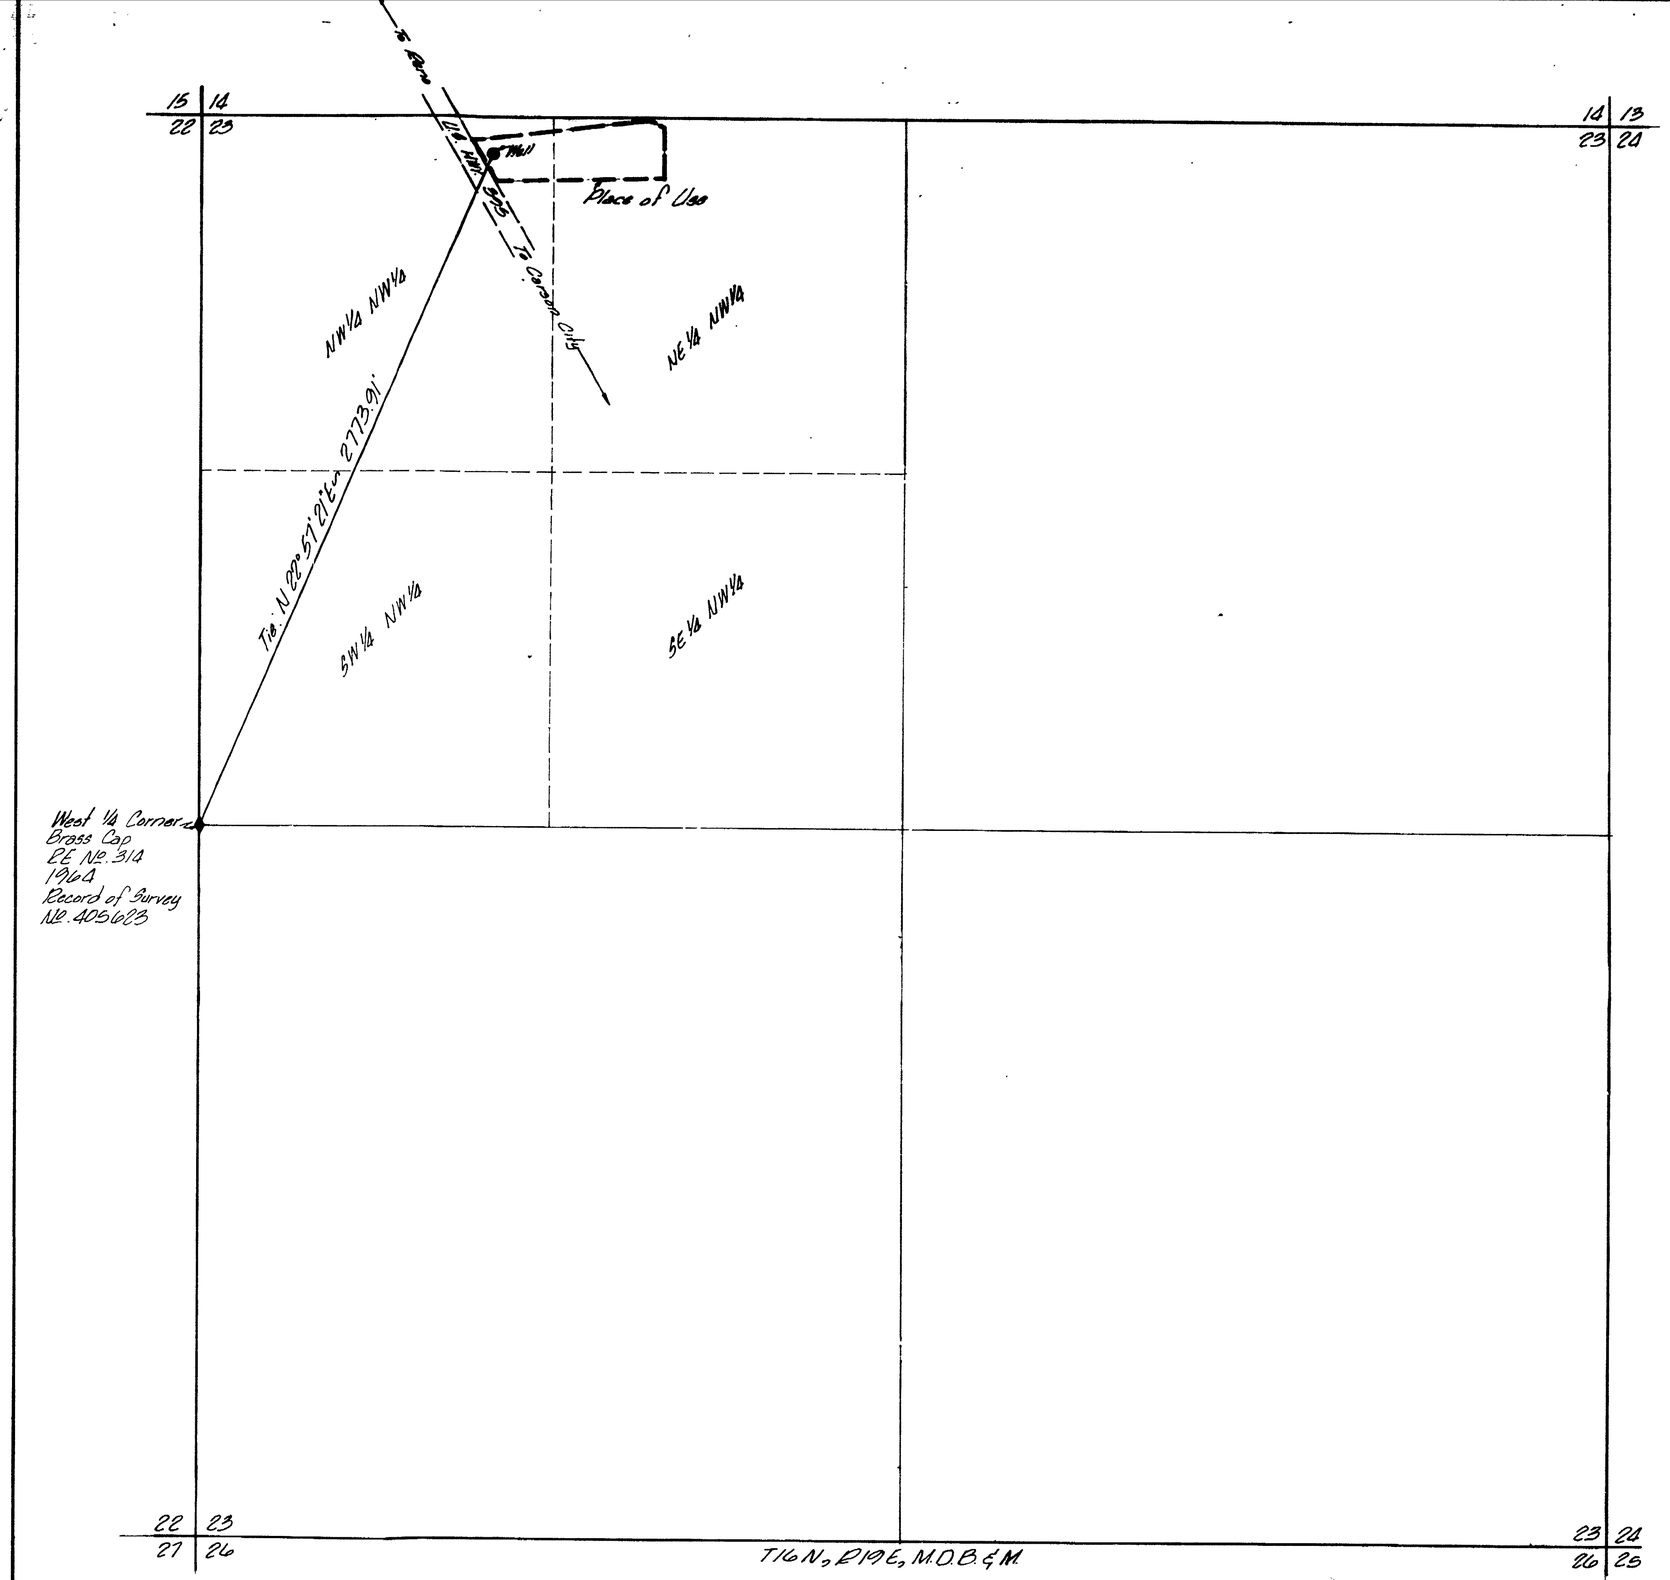

PLACE OF USE

1" = 300'
Basis of Bearings: U.S. Highway 395
i.e. N 30° 24' 22" W
& Record of Survey
No. 370016

STATE OF NEVADA
COUNTY OF WASHOE ss

I, RICHARD W. ARDEN, being first duly sworn, depose and say that this map, consisting of one sheet, has been correctly drawn to the designated scale from field notes of a survey made by me or under my supervision and direction, between the 23RD day of OCT. 1972, and the 7TH day of FEB., 1973; that it truly and correctly represents the proposed location and extent of the works used to divert water from an underground source in Washoe County, Nevada, by JAMES R. and RUTH C. HARDING for irrigation and domestic purposes. That the proposed point of diversion, the location and names of all other works which will cross or connect with the proposed works, the boundary of all lands, showing by 40-acre subdivisions the areas proposed to be served, are fully and correctly designated thereon.

Richard W. Arden
RICHARD W. ARDEN
State Water Right Surveyor No. 307

Subscribed and sworn to before me on this 8th day of Feb., 1973.

Carol Ann Adams
Notary Public

CAROL ANN ADAMS
Notary Public — State of Nevada
Washoe County
My Commission Expires June 25, 1975

300 150 0 300 600 900

MAP
TO ACCOMPANY APPLICATION
TO APPROPRIATE WATER
FOR IRRIGATION & DOMESTIC PURPOSES
IN WASHOE COUNTY
BY JAMES R. & RUTH C. HARDING
FROM AN UNDERGROUND SOURCE

SE & A CONSULTING ENGINEERS/PLANNERS
950 INDUSTRIAL WAY
SPARKS, NEVADA

JOB NO. 72430
FEB. 6, 1973
RWA/hrm

FILED
FEB 13 1973
STATE ENGINEER'S OFFICE

1973 FEB 13 PM 2 25

27284

27284