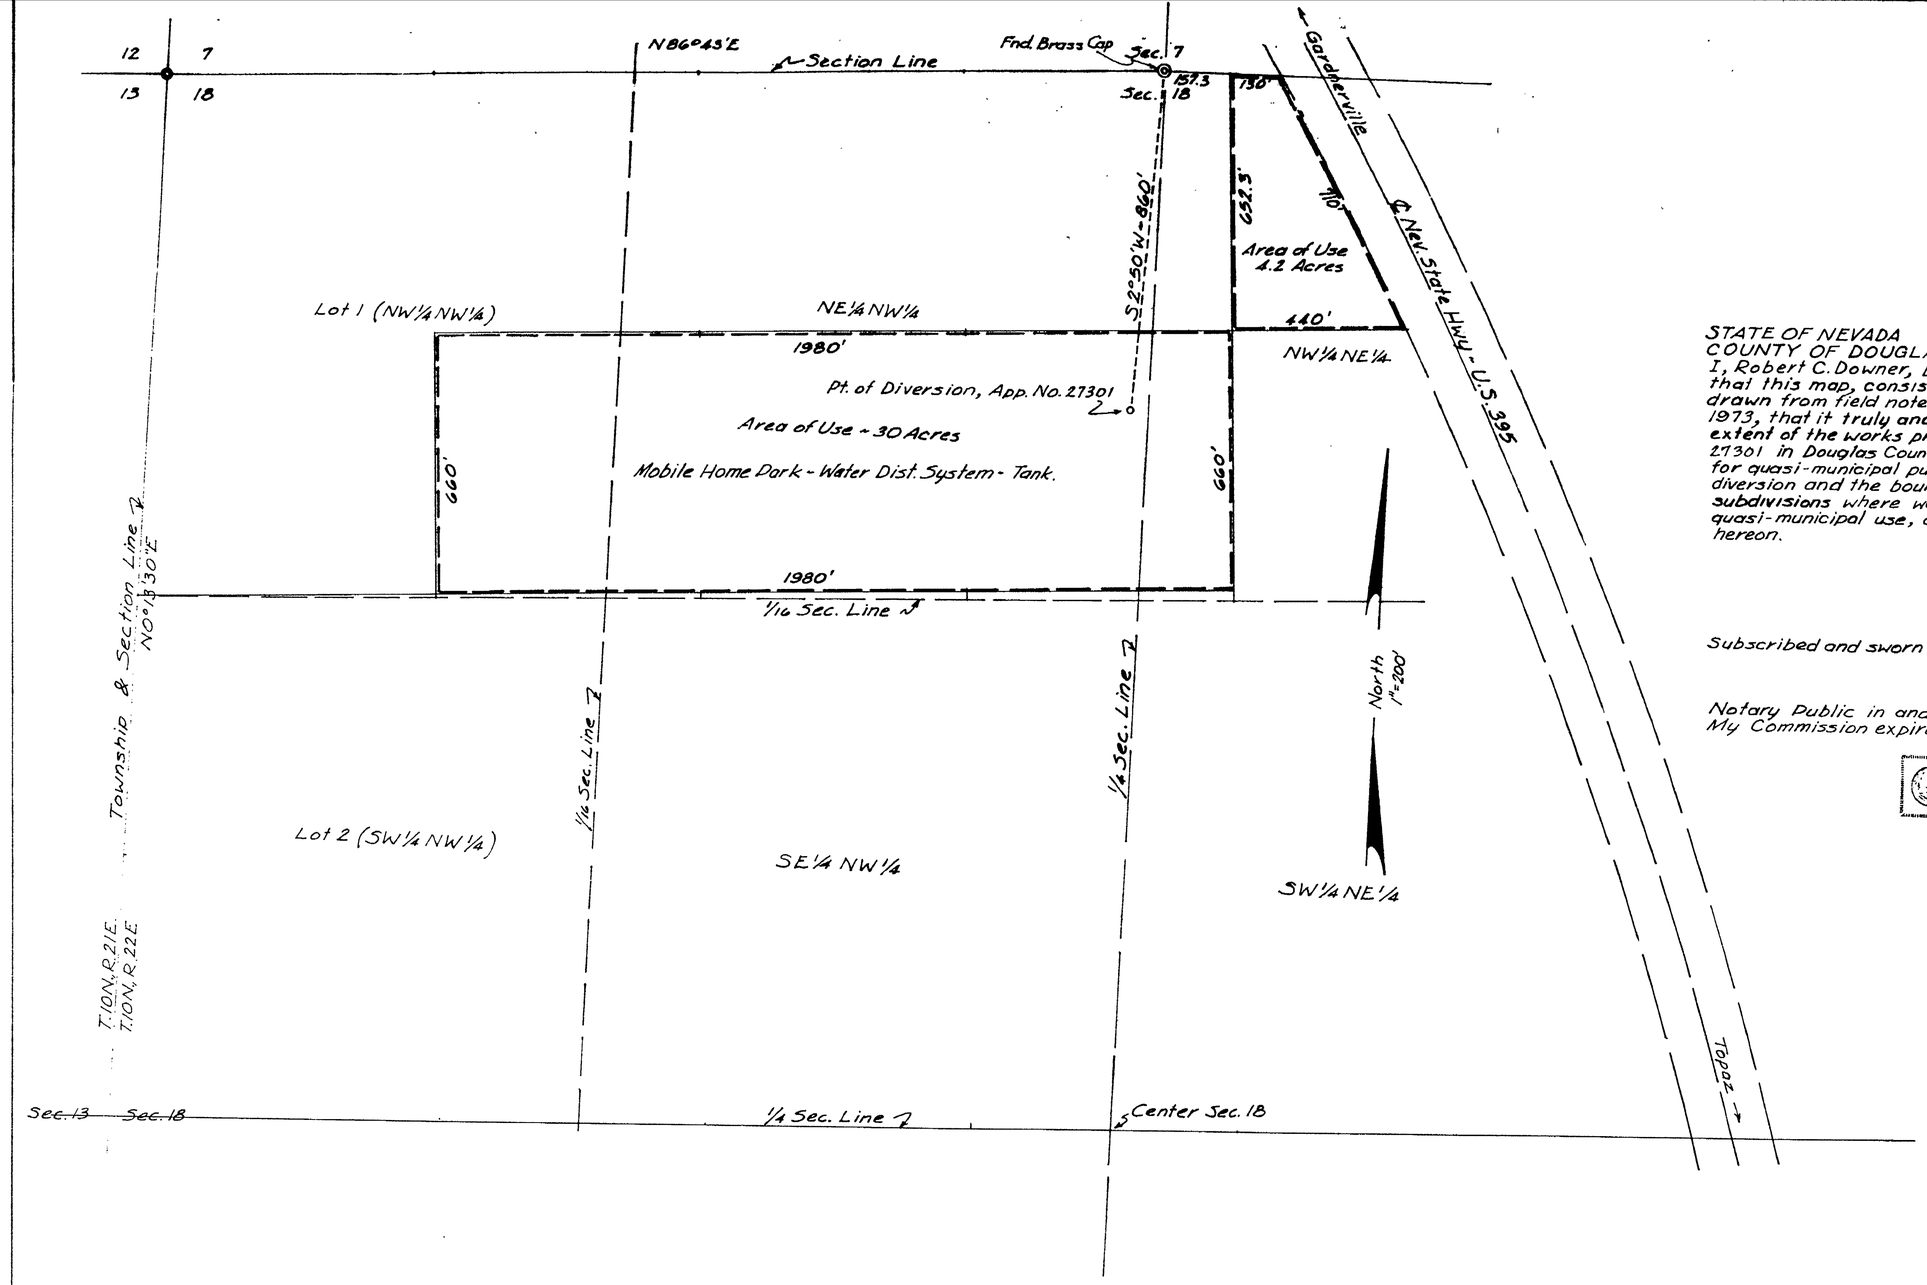

STATE OF NEVADA
COUNTY OF DOUGLAS

I, Robert C. Downer, being first duly sworn, depose and say that this map, consisting of one sheet, has been correctly drawn from field notes of a survey made by me on Jan. 29, 1973, that it truly and correctly represents the location and extent of the works proposed to divert water from Well No. 27301 in Douglas County, by Vernon L. Bemis & Jack L. Bemis for quasi-municipal purposes; that the proposed point of diversion and the boundary of all land, shown by 40 acre subdivisions where water from the well will be supplied for quasi-municipal use, are fully and correctly designated hereon.

Robert C. Downer
State Water Rights Surveyor No. 314

Subscribed and sworn to before me this 21st day of Feb., 1973.

Notary Public in and for Carson City County, Nevada.
My Commission expires Sept. 24, 1973

LEA WILLIAMS
Notary Public
State of Nevada
My Commission Expires Sept. 24, 1973

0 1 2 3 4 5
Scale: Hundreds

FILED
FEB 21 1973
STATE ENGINEER'S OFFICE

Basis of Brng: North line NW¼ Sec. 18, N86°43'E, as shown on U.S.B.L.M. Plat dated Dec. 14, 1949.

MAP
To Accompany Application to Appropriate Water for Quasi-Municipal purposes from a Well, Permit No. 27301 by Vernon L. Bemis & Jack L. Bemis

Scale: 1" = 200'

Downer Engineering, Gardnerville, Nevada.

27301