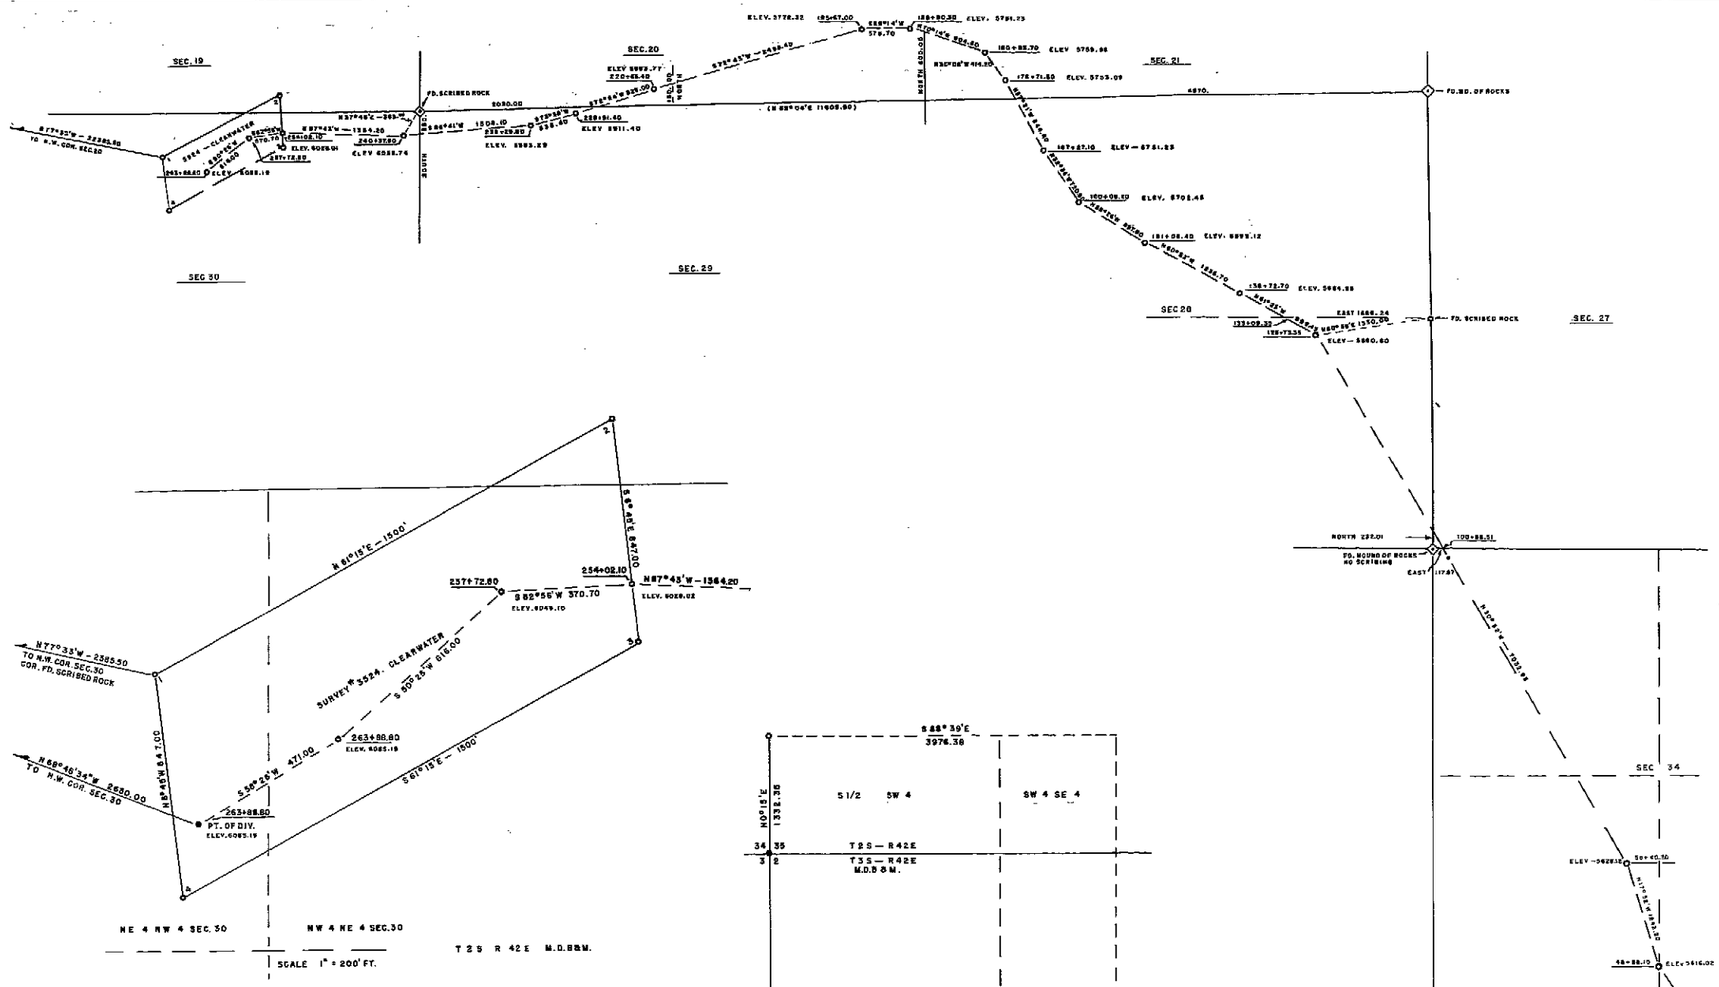

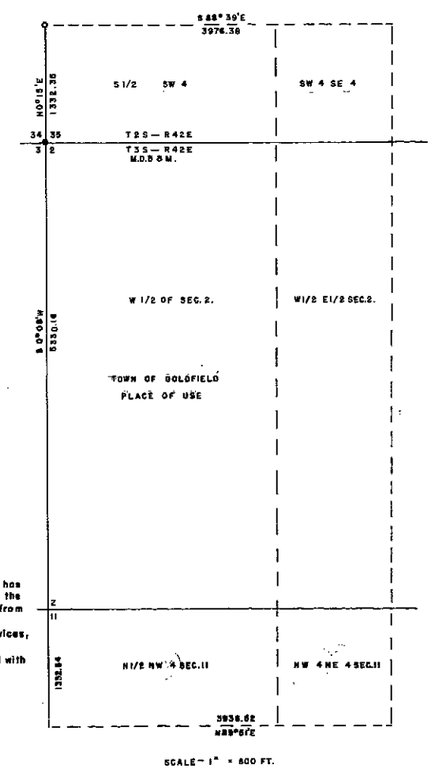

NOTE

Basis of bearings, Goldfield Federal Townsite

TOTAL LENGTH 4" O.D. FELT WRAPPED PIPE LINE — 25,402.10

CERTIFICATE NO. 8754 ISSUED 4-5-76

State of Nevada
County of Washoe } ss.

I, J.V. Caselli, being first duly sworn depose and say that this map consisting of 1 sheet, numbered from 1 to 0 inclusive, has been correctly drawn to the designated scale from field notes of a survey made by me between the 7th day of January and the 26 day of January, 1973, that it, truly and correctly represents the proposed location and extent of the works to divert water from a Spring, in ESMERALDA COUNTY by the ES. County Commissioners, for municipal purposes.

That the point of diversion, the location, size of the diverting channel, location and description of all measuring devices, the location and extent of lands owned or controlled by the applicant upon which water applied for is used, together with the area and the location and names of all other works or streams which are crossed or connected with said works are fully and correctly designated thereon.

J.V. Caselli
STATE WATER RIGHT SURVEYOR.

Subscribed and sworn to before me this 28th day of Feb., 1973

Mrs. Hilda Sherwood
NOTARY PUBLIC IN AND FOR COUNTY, NEVADA

MRS. HILDA SHERWOOD
Notary Public — State of Nevada
Washoe County
My Commission Expires July 1, 1973

FILED
MAR 8 1973
STATE ENGINEER'S OFFICE

OFFICE
STATE ENGINEER
1973 MAR 8 AM 10 26

OFFICE
STATE ENGINEER
1973 FEB 28 AM 10 59

MAP TO ACCOMPANY
APPLICATION TO APPROPRIATE WATER
FROM
SPRING
FOR
MUNICIPAL USE
GOLDFIELD TOWNSITE
ESMERALDA COUNTY, NEV.

SCALE 1" = 800' SURVEYED BY — J.V. CASELLI

27309