SECTION 13, T.23N., R.67E., M.D. MER.

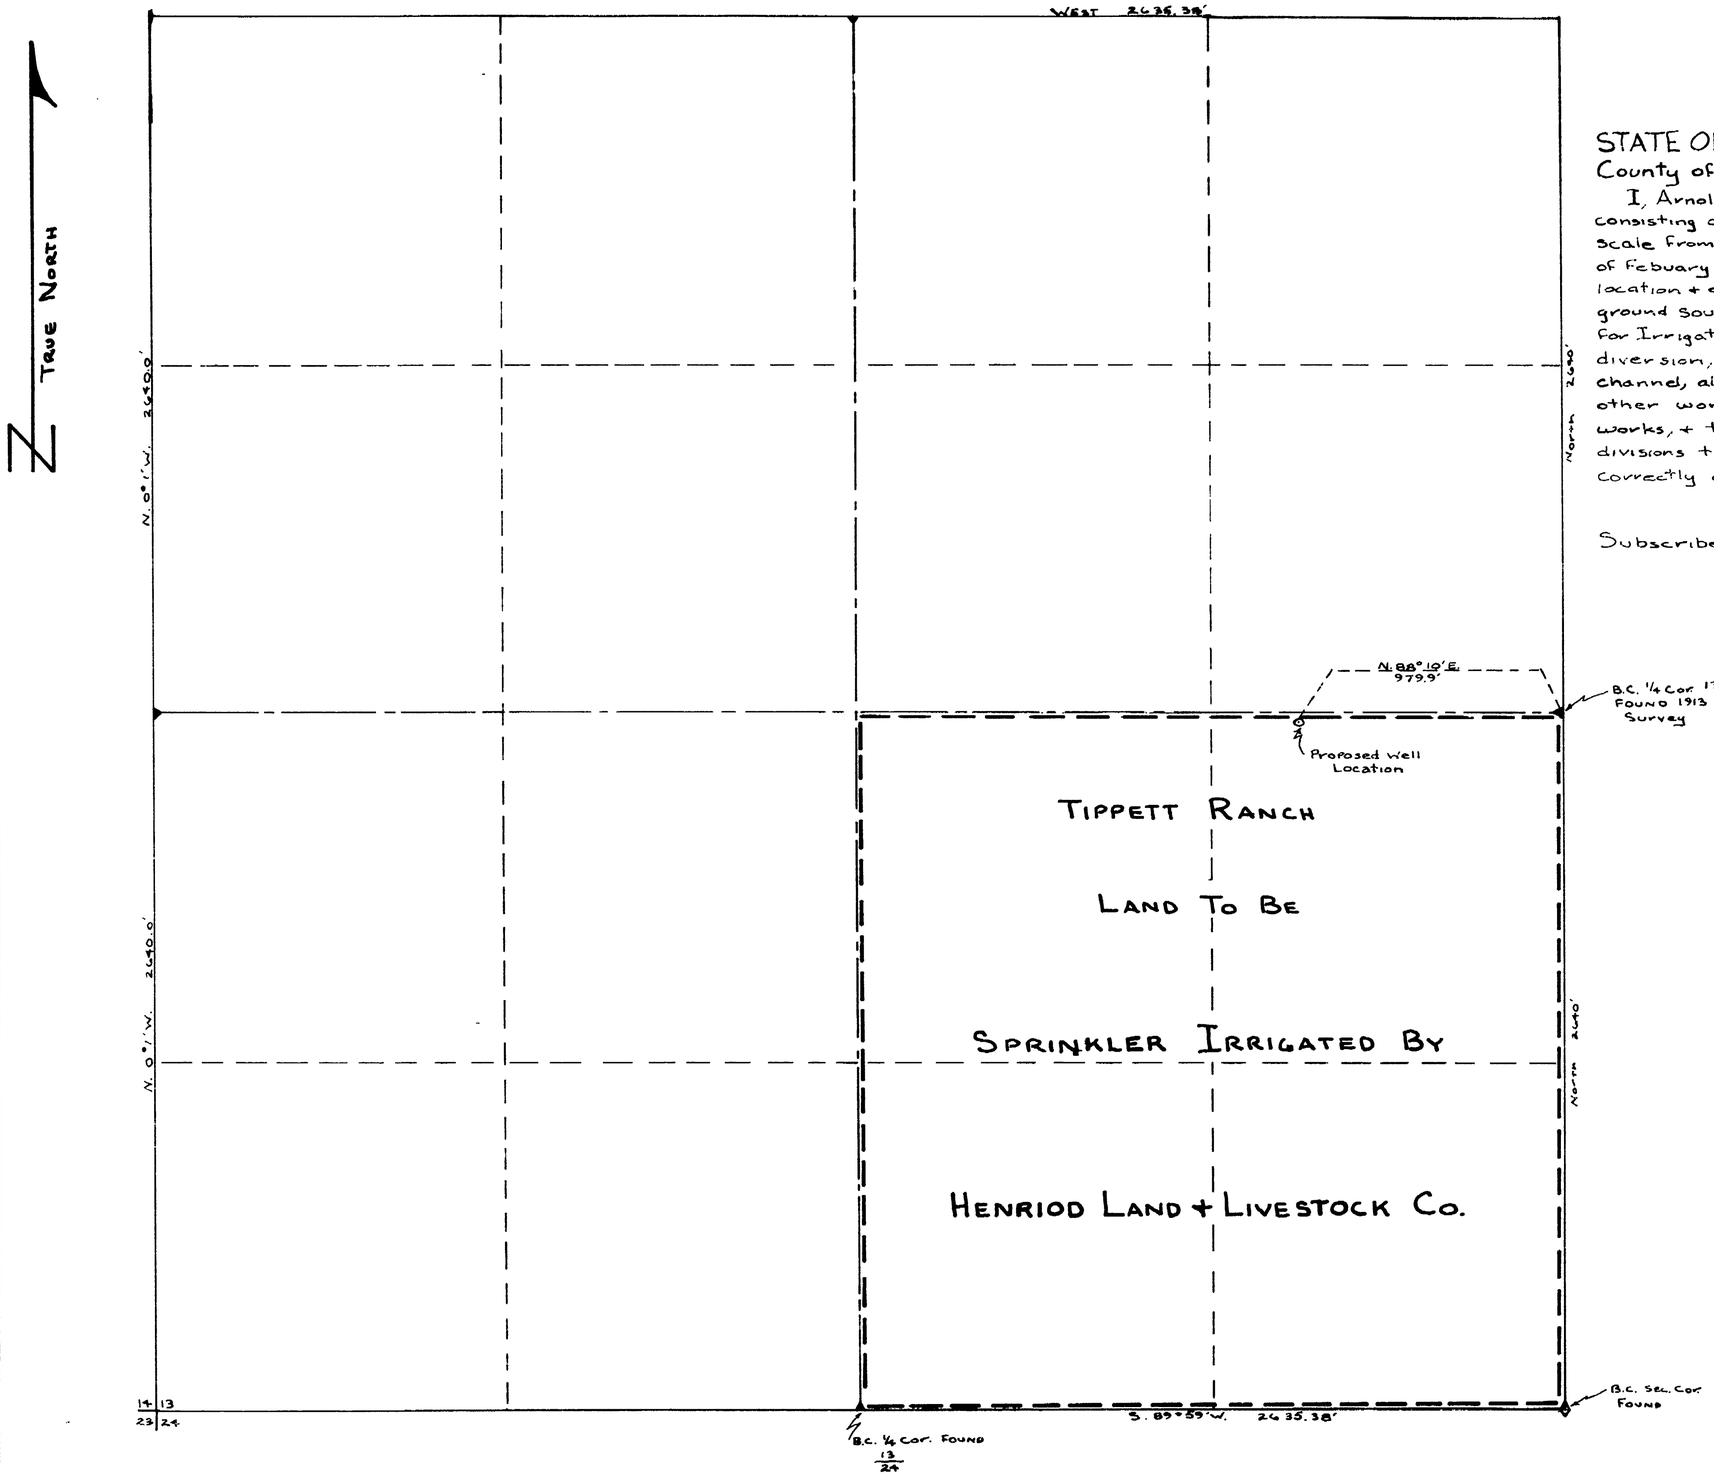

STATE OF NEVADA }
County of White Pine } ss.

I, Arnold C. Wood, being first duly sworn, depose + say that this map, consisting of one sheet, has been correctly drawn to the designated scale from field notes of a survey made by me on the 28th day of Febuary 1973, that it truly + correctly represents the proposed location + extent of the works used to divert water from underground sources, in White Pine Co., by Henriod Land + Livestock Co. for Irrigation + Domestic purposes. That the proposed point of diversion, the approximate location + size of the diverting channel, all resevoirs or basins, the location + names of all other works which will cross or connect with the proposed works, + the boundary of all lands, showing by 40-acre subdivisions the areas proposed to be irrigated, are fully + correctly designated thereon.

Arnold C. Wood
State Water Right Surveyor

Subscribed + sworn to before me this 1st day of March 1973

James R. Prince
Notary Public in + for White Pine Co.
NEVADA, My Commision Expires
2-2-74

JAMES R. PRINCE
Notary Public — State of Nevada
White Pine County
My Commission Expires Feb. 2, 1974

Basis For Bearings: Township Plat Call

0 400' 800' 1200' 1600'

MAP TO ACCOMPANY APPLICATION
TO APPROPIATE WATER
For: IRRIGATION + DOMESTIC
By: HENRIOD LAND + LIVESTOCK CO.
of ELY, NEVADA
From: UNDERGROUND SOURCES
Scale: 1" = 300'
Survey by A.C. Wood R.L.S. 3144 Feb. 28, 1973

FILED
MAR 2 1973
STATE ENGINEER'S OFFICE

27315