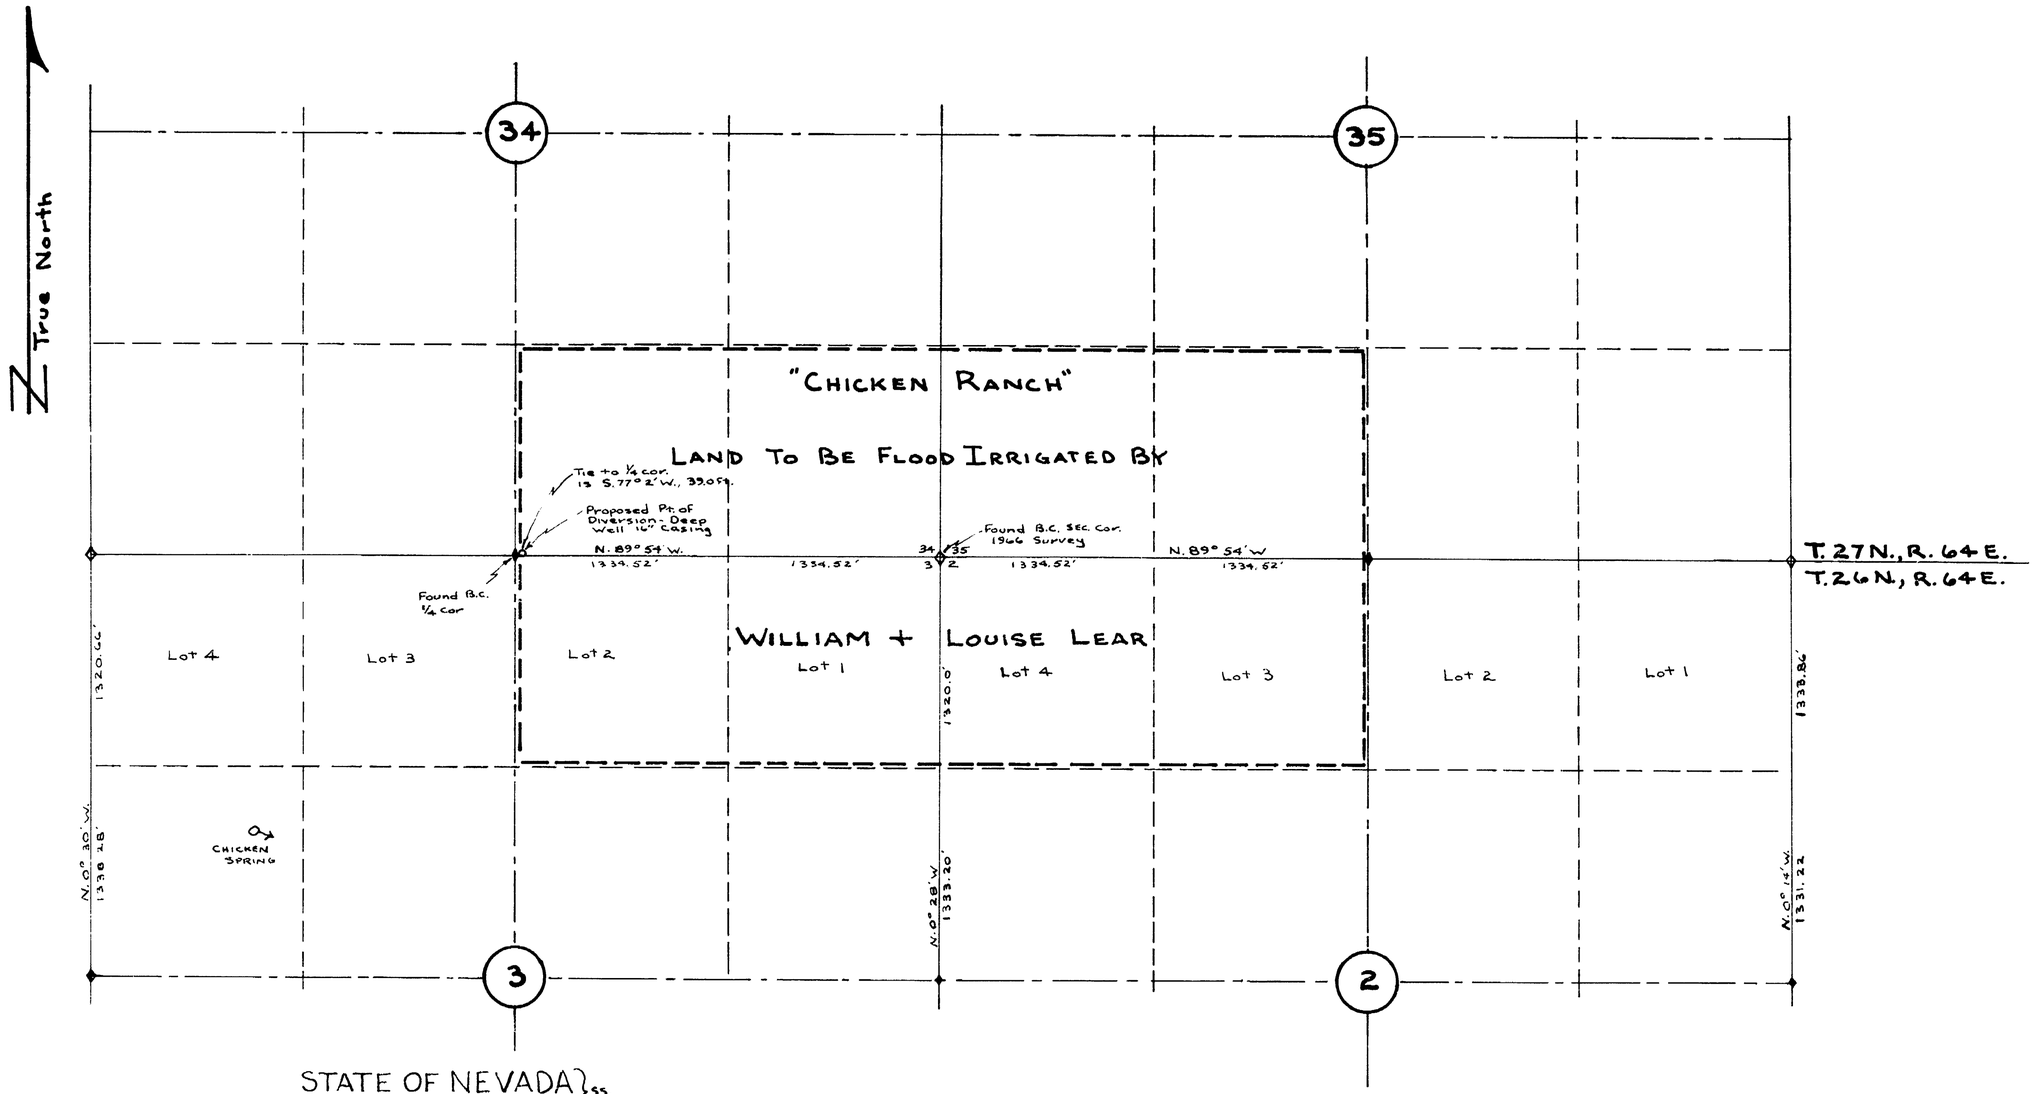

STATE OF NEVADA } ss.
County of White Pine

I, Arnold C. Wood, being first duly sworn, depose + say that this map, consisting of one sheet, has been correctly drawn to the designated scale from field notes of a survey made by me on the 18th day of FEB. 1973, that it truly + correctly represents the proposed location + extent of the works used to divert water from underground sources, in Elko County, by William + Louise Lear for irrigation + domestic purposes. That the proposed point of diversion, the approximate location + names of all diverting channels, all reservoirs or basins, the location + names of all other works which will cross or connect with the proposed works, + the boundary of all lands, showing by 40-acre subdivisions the areas proposed to be irrigated, are fully + correctly designated thereon.

Arnold C. Wood
NEVADA STATE WATER RIGHT SURVEYOR

Subscribed + sworn to before me this first day of MARCH, 1973.

James R. Prince
Notary Public in + For White Pine Co.
Nevada, My Commission Expires: 2-2-74

JAMES R. PRINCE
Notary Public — State of Nevada
White Pine County
My Commission Expires Feb. 2, 1974

Basis for Bearings: Township Plat Call

0 500' 1000' 1500' 2000' 2500'

FILED
MAR 2 1973
STATE ENGINEER'S OFFICE

MAP TO ACCOMPANY APPLICATION
TO APPROPRIATE WATER
FOR: IRRIGATION + DOMESTIC
BY: WILLIAM + LOUISE LEAR
CURRIE RT. ELY, NEVADA
FROM: UNDERGROUND SOURCES
SCALE: 1" = 500'
SURVEY BY A.C. WOOD R.L.S. 3144

27316