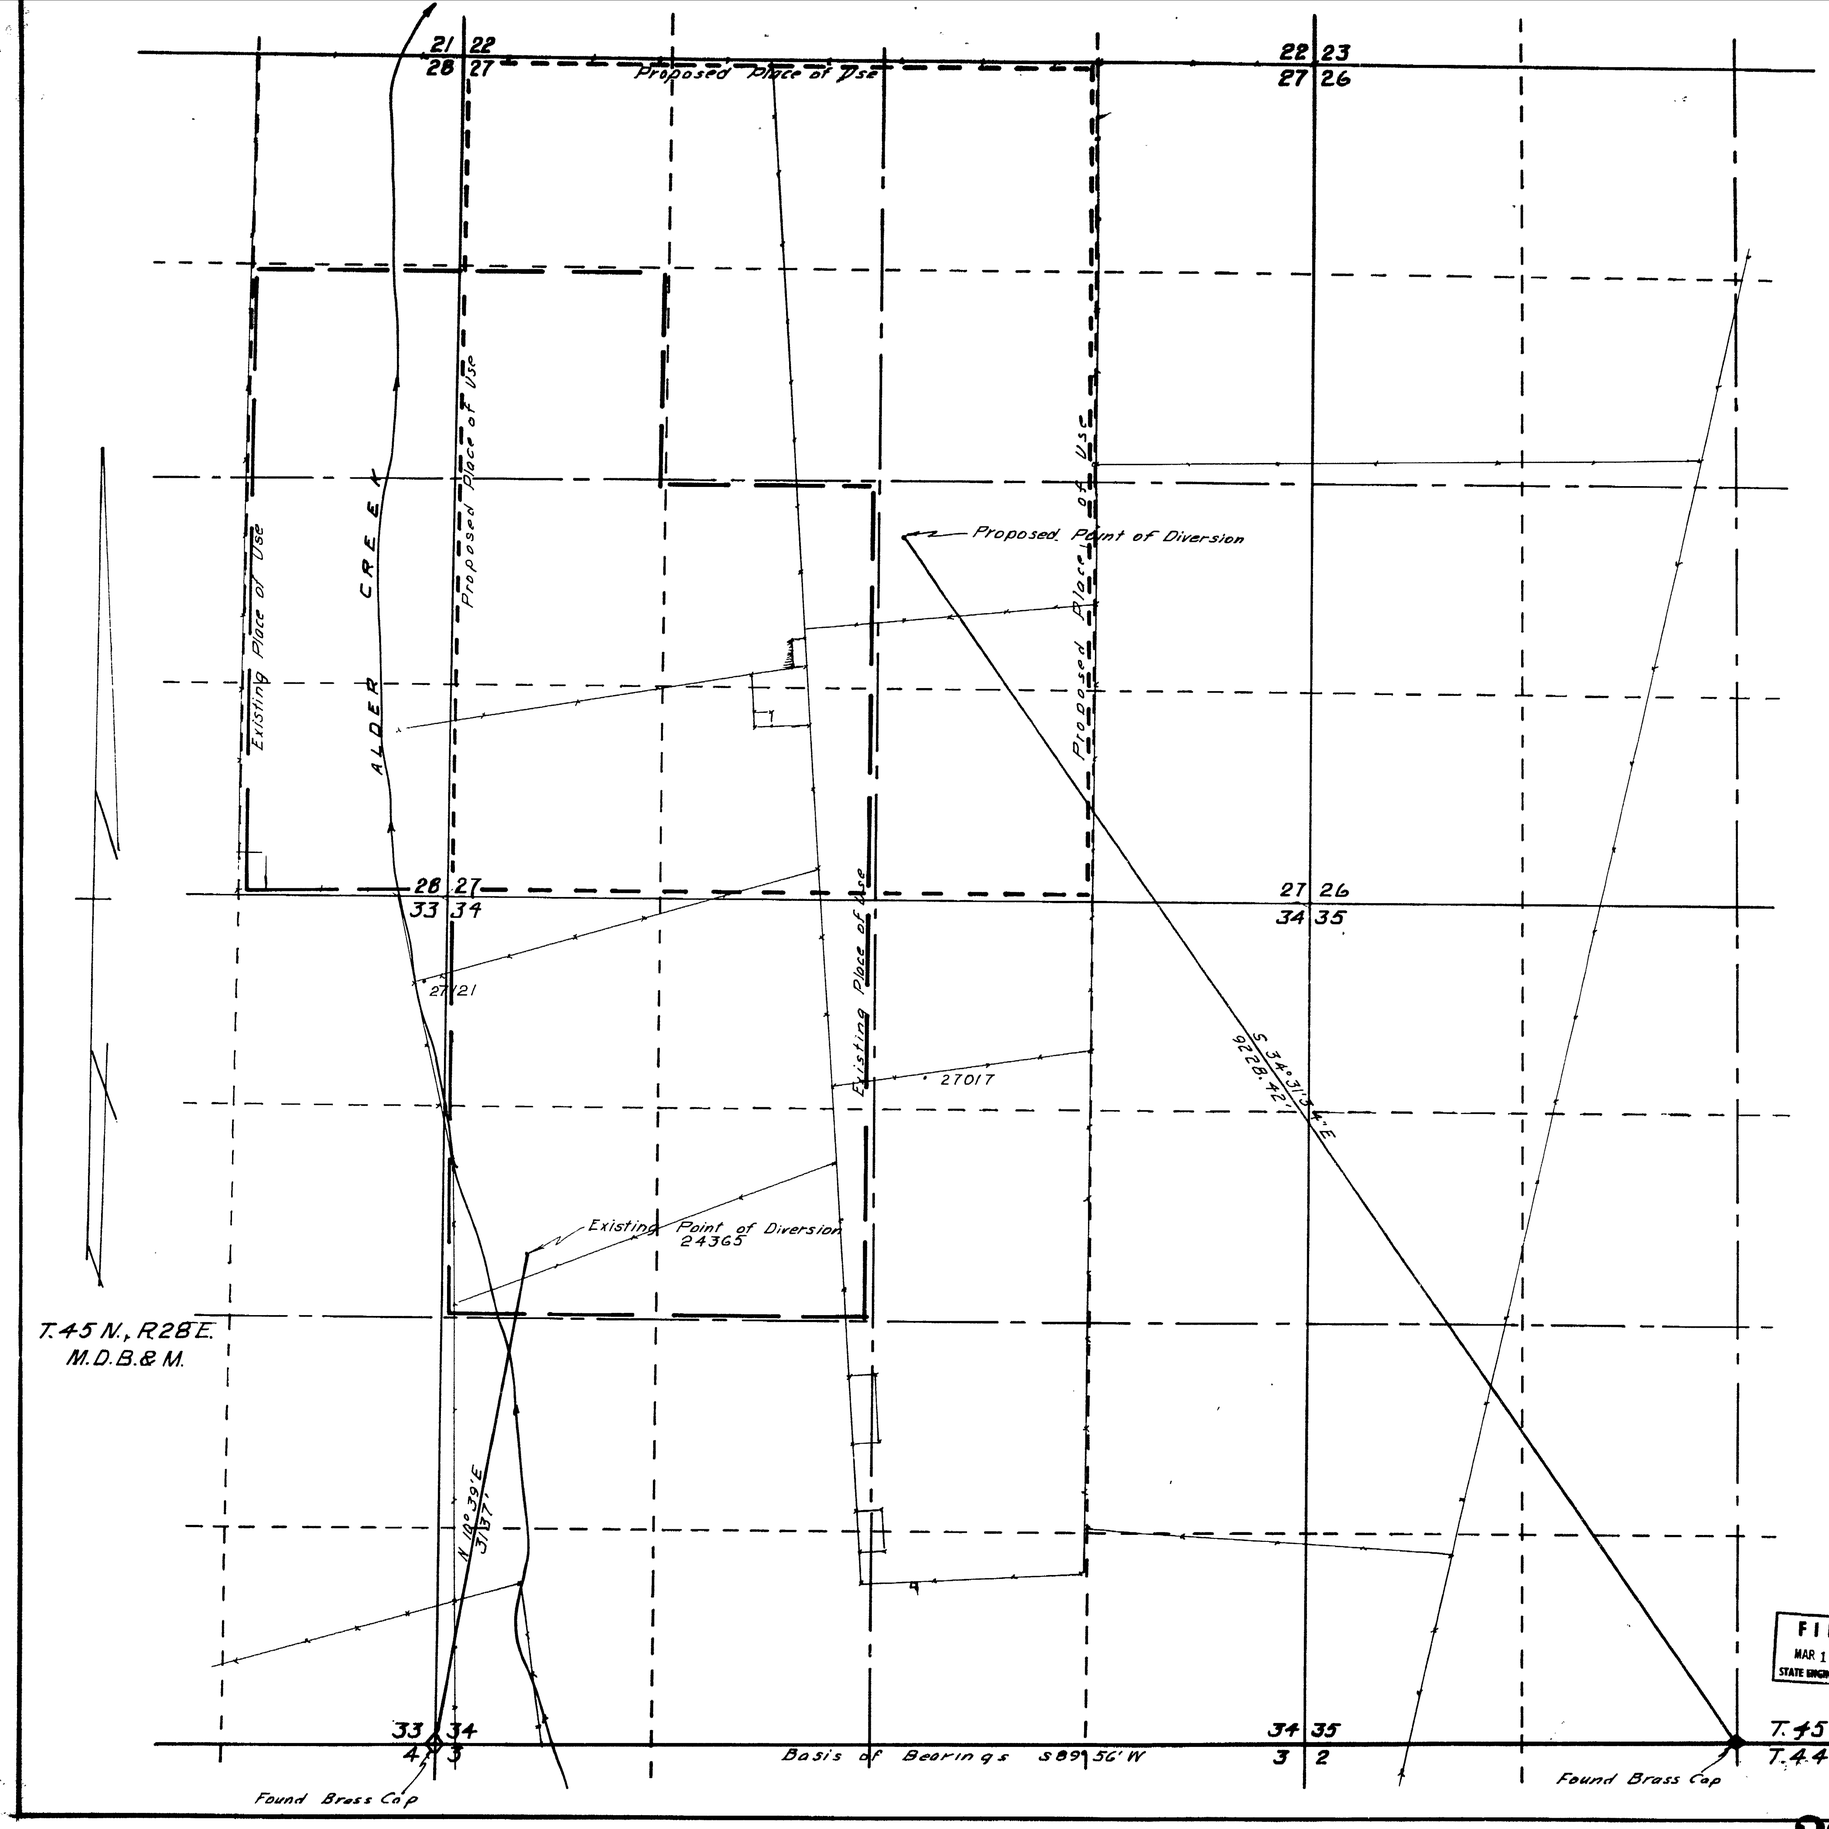

STATE OF NEVADA
COUNTY OF HUMBOLDT } SS.

I, J.R. CALDWELL, BEING FIRST DULY SWORN, DEPOSE AND SAY THAT THIS MAP HAS BEEN CORRECTLY DRAWN TO THE DESIGNATED SCALE FROM FIELD NOTES OF A SURVEY MADE BY ME (OR UNDER MY SUPERVISION) AND DIRECTION).

on March 6th 1973

THAT IT TRULY AND CORRECTLY REPRESENTS THE PROPOSED LOCATION AND EXTENT OF THE WORKS USED TO DIVERT WATER FROM Underground IN Humboldt COUNTY, BY North Fork Ranch Co.

FOR Irrigation

PURPOSES. THAT THE PROPOSED POINT OF DIVERSION, THE APPROXIMATE LOCATION AND SIZE OF THE DIVERTING CHANNEL ALL RESERVOIRS OR BASINS THE LOCATION AND NAMES OF ALL OTHER WORKS WHICH WILL CROSS OR CONNECT WITH THE PROPOSED WORKS AND THE BOUNDARY OF ALL LANDS SHOWING BY 40-ACRE SUBDIVISIONS, THE AREAS PROPOSED TO BE IRRIGATED, ARE FULLY AND CORRECTLY DESIGNATED THEREON.

J R Caldwell
STATE WATER RIGHT SURVEYOR

REGISTERED LAND SURVEYOR
J. R. CALDWELL
NEVADA No. 626

SUBSCRIBED AND SWORN TO BEFORE ME THIS 12 DAY OF March, 1973

Gladys Ford
Humboldt County Recorder

SCALE: 1" = 500

500 0 500 1000 1500 2000

FILED
MAR 13 1973
STATE ENGINEER'S OFFICE

MAP

TO ACCOMPANY APPLICATION TO
CHANGE THE POINT OF DIVERSION & PLACE OF USE
FOR IRRIGATION
BY NORTH FORK RANCH CO.
FROM UNDERGROUND
IN HUMBOLDT COUNTY, NEVADA

29596 27324 ← File Under