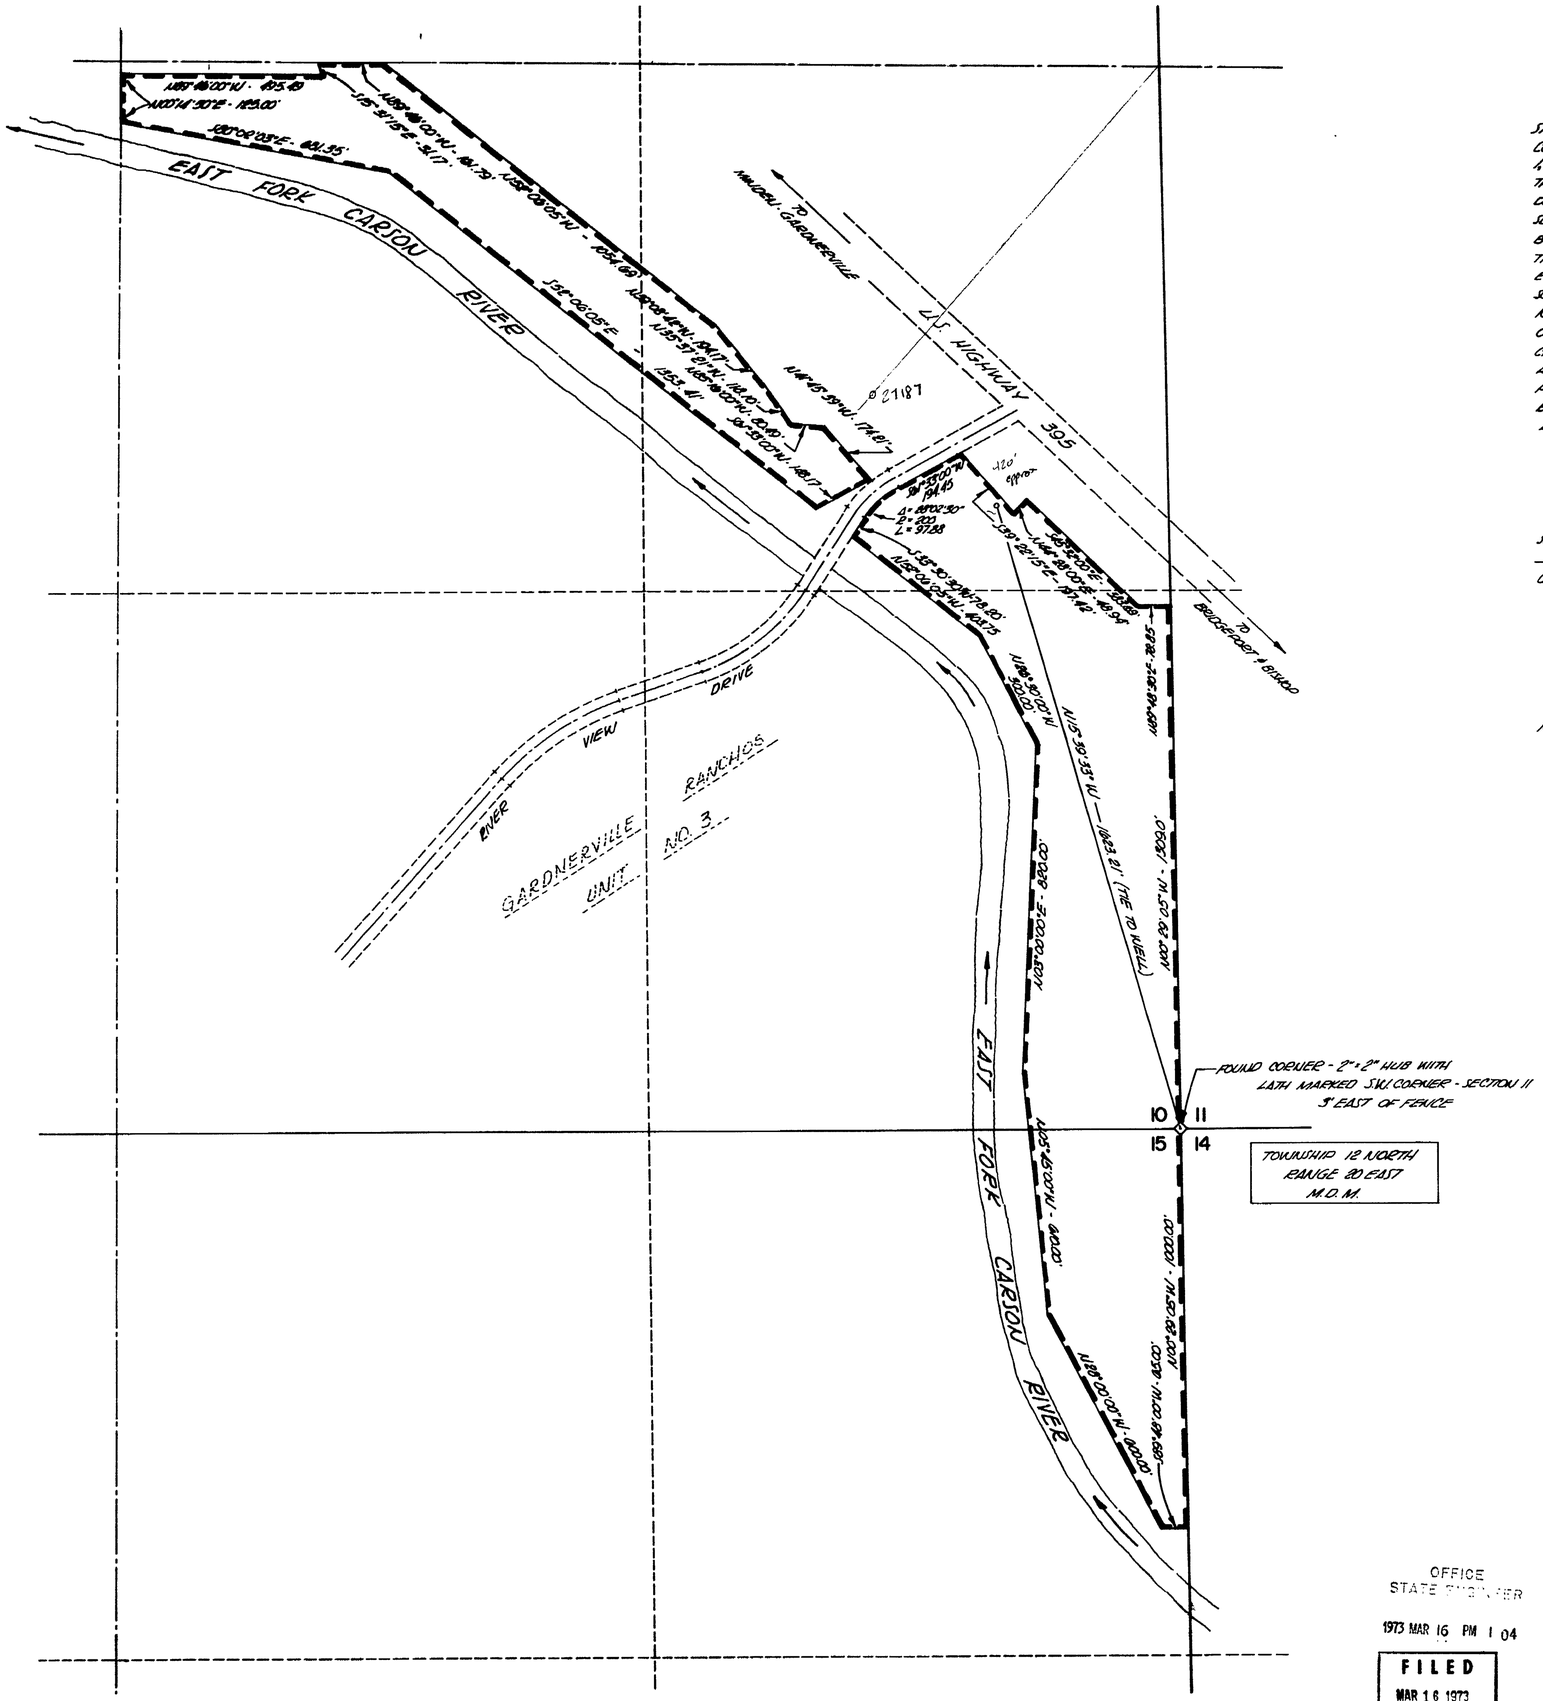

STATE OF NEVADA }
COUNTY OF DOUGLAS } SS.

I, EARL SWAN, BEING FIRST DULY SWORN, DEPOSE AND SAY THAT THIS MAP, CONSISTING OF ONE SHEET, HAS BEEN CORRECTLY DRAWN TO THE DESIGNATED SCALE FROM FIELD NOTES OF A SURVEY MADE BY ME (OR UNDER MY SUPERVISION AND DIRECTION) BETWEEN THE 20TH AND 28TH DAY OF FEBRUARY 1973, THAT IT TRULY AND CORRECTLY REPRESENTS THE PROPOSED LOCATION AND EXTENT OF THE WORKS USED TO DIVERT WATER FROM UNDERGROUND SOURCES IN DOUGLAS COUNTY BY ENVIRONMENTAL COMMUNITIES OF NEVADA, INC. FOR IRRIGATION PURPOSES. THAT THE PROPOSED POINT OF DIVERSION, THE APPROXIMATE LOCATION AND SIZE OF THE DIVERTING CHANNEL, ALL RESERVOIRS OR BASINS, THE LOCATION AND NAMES OF ALL OTHER WORKS WHICH WILL CROSS OR CONNECT WITH THE PROPOSED WORKS, AND THE BOUNDARY OF ALL LANDS, SHOWING BY 40 ACRE SUBDIVISIONS THE AREAS PROPOSED TO BE IRRIGATED, ARE FULLY AND CORRECTLY DESIGNATED THEREON.

Earl Swan
EARL SWAN
STATE WATER RIGHTS SURVEYOR NO. 606

SUBSCRIBED AND SWORN TO BEFORE ME THIS 7th DAY OF March 1973, NOTARY PUBLIC IN AND FOR Douglas COUNTY, NEVADA.

Marilyn Bigham

MARILYN BIGHAM
Notary Public — State of Nevada
Douglas County
My Commission Exp. Nov 6 1975

NOTE: BASIS OF BEARING IS IDENTICAL WITH THAT OF GARDNERVILLE RANCHOS UNIT NO. 3.

OFFICE
STATE ENGINEER
1973 MAR 16 PM 1 04

FILED
MAR 16 1973
STATE ENGINEER'S OFFICE

MAP
TO ACCOMPANY APPLICATION
TO APPROPRIATE WATER
FOR
IRRIGATION PURPOSES
BY
ENVIRONMENTAL COMMUNITIES of NEVADA, INC.
FROM
UNDERGROUND WELLS

27327