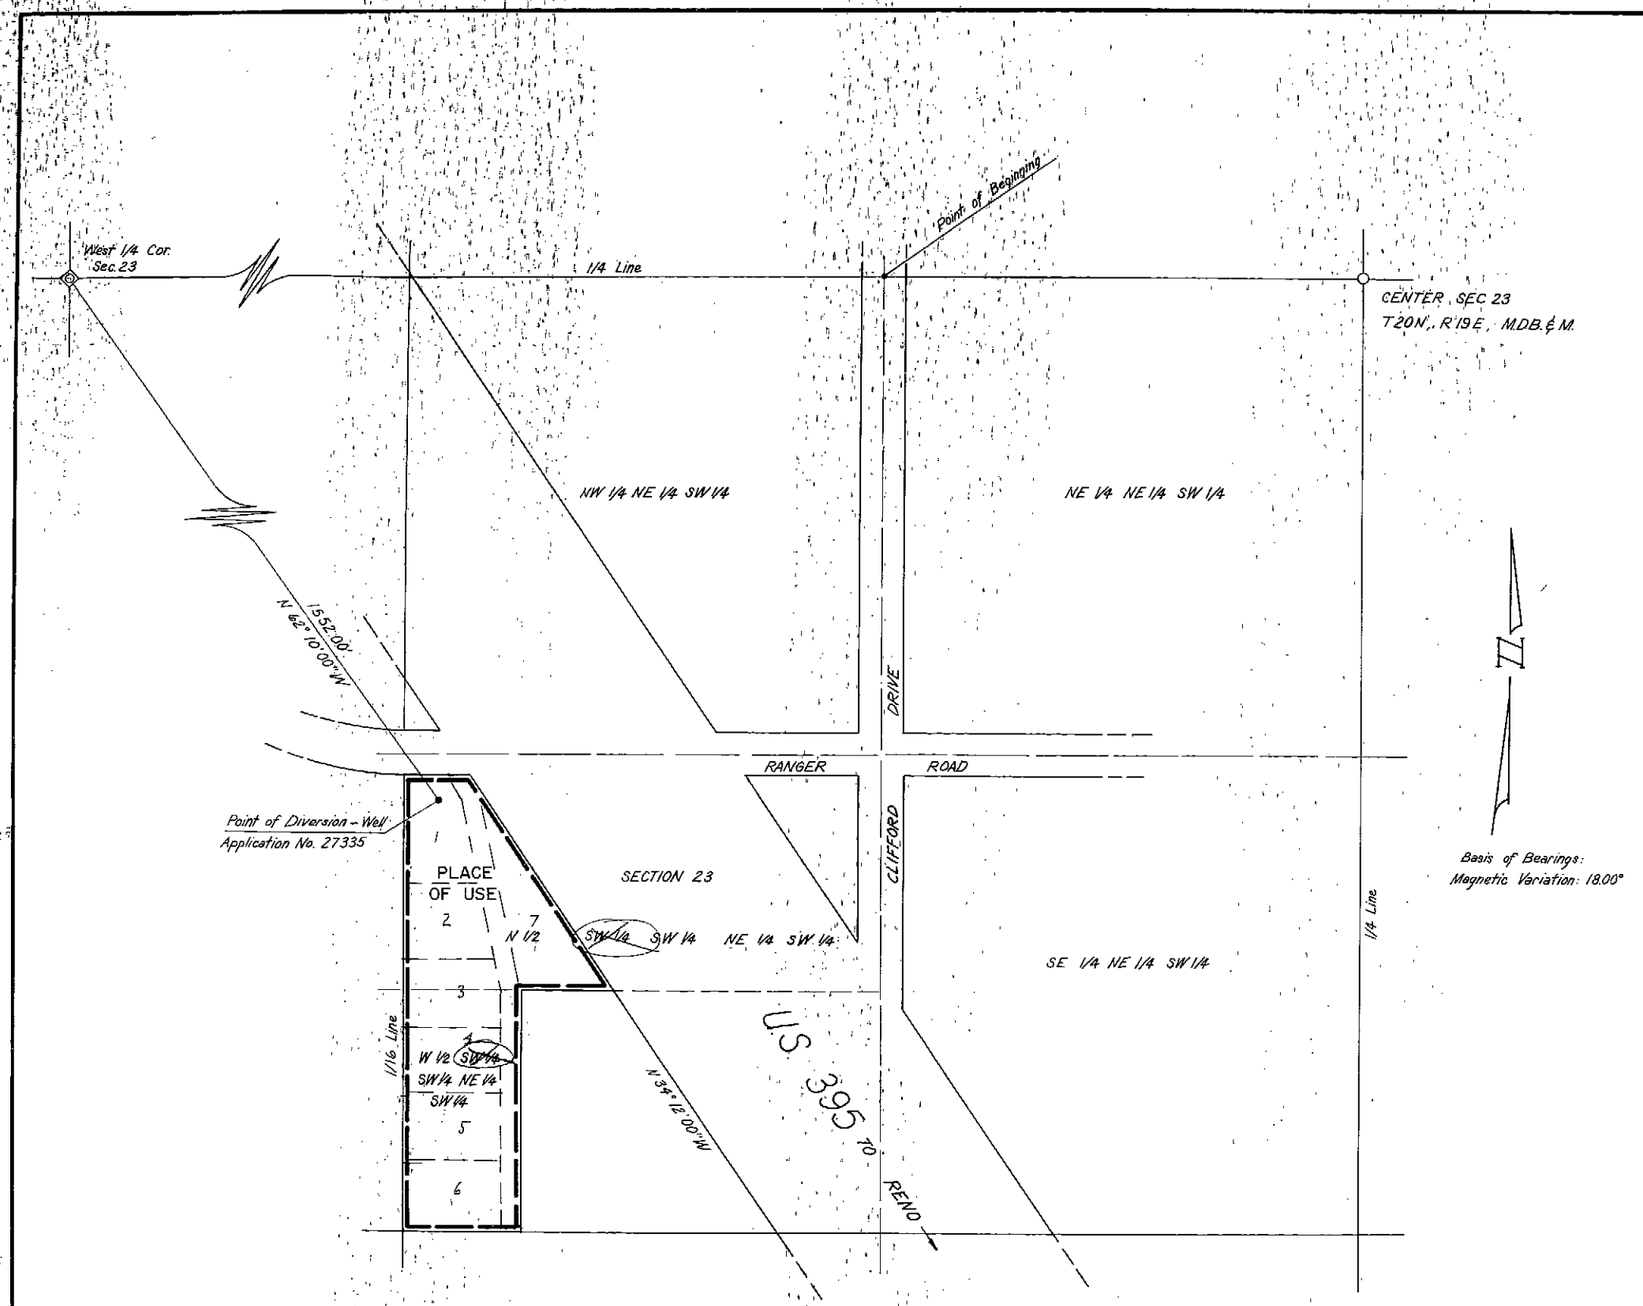

Basis of Bearings:
Magnetic Variation: 18.00°

STATE OF NEVADA
COUNTY OF WASHOE S.S.

I, E. P. Osgood, Jr., being first duly sworn, depose and say that this map, consisting of 1 sheet has been correctly drawn to the designated scale from field notes of a survey made by me on the 14 day of APRIL 1973. That it truely and correctly represents the location and extent of the works used to divert water from underground sources in Washoe County, Nevada, by Don M. and Rosamond E. Gordon for Quasi-Municipal. That the proposed Point of Diversion, the approximate location and size of the diversion channel or other conduit, the place and manner of use, and the location and names of other works or streams which are crossed by or connected to the said works are fully and correctly designated thereon.

E. P. Osgood

E. P. Osgood Jr., St. Wtr. Rt. Sur. No. 294

Subscribed to and sworn to before me on this 2nd day of May, 1973.

Diane B.

Notary Public

Notary Public in and for Washoe County, Nevada
My commission expires: _____

NOTARY PUBLIC
State of Nevada
Washoe County
My Commission Expires Oct. 12, 1976

SCALE: 1" = 100'

0 100 200 300 400

27335 CERTIFICATE No. 8692 ISSUED 1-9-76

FILED
MAY 2 1973
STATE ENGINEER'S OFFICE

MAP TO ACCOMPANY
APPLICATION TO APPROPRIATE WATER
FOR QUASI-MUNICIPAL BY

DON M. AND ROSAMOND E. GORDON

FROM UNDERGROUND SOURCES
WASHOE COUNTY NEVADA
APRIL 1973
E.P. OSGOOD, JR., ST. WTR. RT. SUR. NO. 294

27335