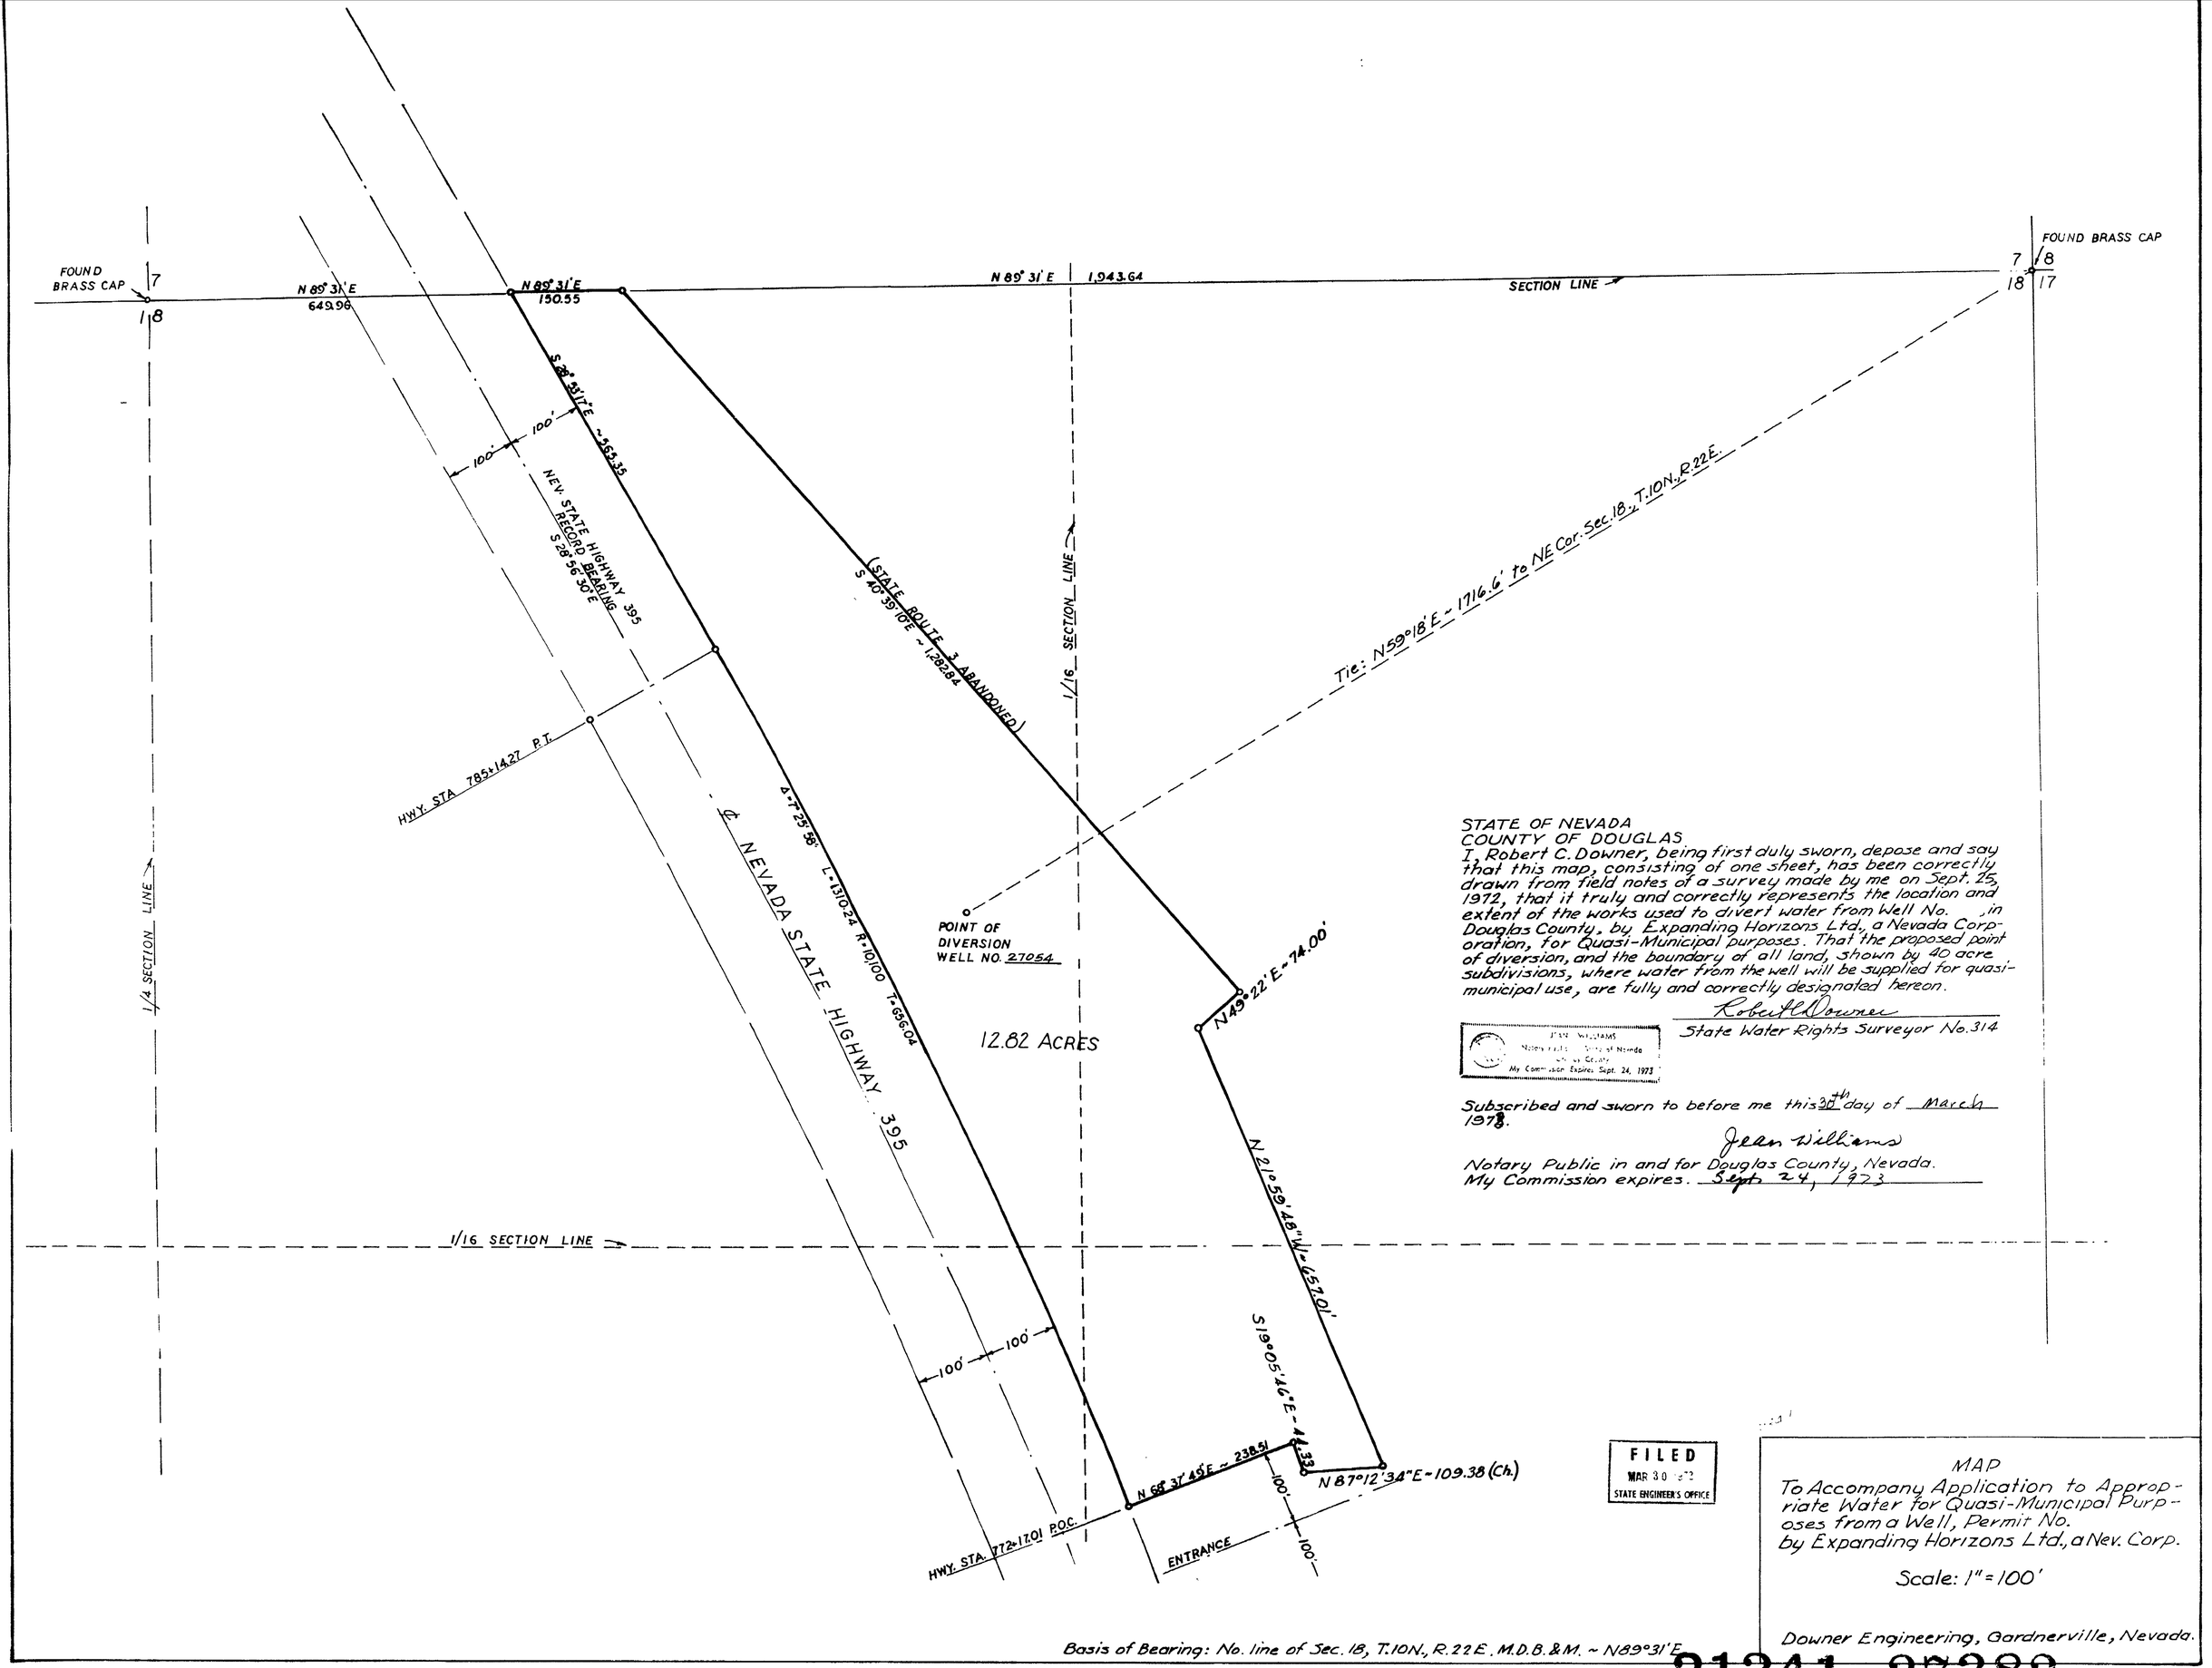

STATE OF NEVADA
COUNTY OF DOUGLAS

I, Robert C. Downer, being first duly sworn, depose and say that this map, consisting of one sheet, has been correctly drawn from field notes of a survey made by me on Sept. 25, 1972, that it truly and correctly represents the location and extent of the works used to divert water from Well No. , in Douglas County, by Expanding Horizons Ltd., a Nevada Corporation, for Quasi-Municipal purposes. That the proposed point of diversion, and the boundary of all land, shown by 40 acre subdivisions, where water from the well will be supplied for quasi-municipal use, are fully and correctly designated hereon.

Robert C. Downer
State Water Rights Surveyor No. 314

JEAN WILLIAMS
Notary Public State of Nevada
with no County
My Commission Expires Sept. 24, 1973

Subscribed and sworn to before me this 30th day of March 1973.

Jean Williams
Notary Public in and for Douglas County, Nevada.
My Commission expires. Sept. 24, 1973

FILED
MAR 30 1973
STATE ENGINEER'S OFFICE

MAP
To Accompany Application to Appropriate Water for Quasi-Municipal Purposes from a Well, Permit No.
by Expanding Horizons Ltd., a Nev. Corp.

Scale: 1" = 100'

Downer Engineering, Gardnerville, Nevada.

Basis of Bearing: No. line of Sec. 18, T.10N., R.22E. M.D.B.&M. ~ N89°31'E

31341 27382