STATE OF NEVADA
COUNTY OF WASHOE S.S.

I, E. P. Osgood, Jr., being first duly sworn, depose and say that this map, consisting of one sheet has been correctly drawn to the designated scale from field notes of a survey made by me on the 15 day of APRIL, 1973. That it truely and correctly represents the location and extent of the works used to divert water from underground sources in Washoe County, Nevada, by Air Sailing, Inc. for irrigation use. The proposed Point of Diversion, the approximate location and size of the diversion channel or other conduit, the place and manner of use, and the location and names of other works or streams which are crossed by or connected with the said works are fully and correctly designated thereon.

E. P. Osgood Jr.
E. P. Osgood, Jr, St Wtr. Rt. Sur. No 294

Subscribed to and sworn to before me on this 2nd day of May 1973.

Diana Baldwin
Notary Public

Notary Public in and for Washoe County, Nevada.
My commission expires _____

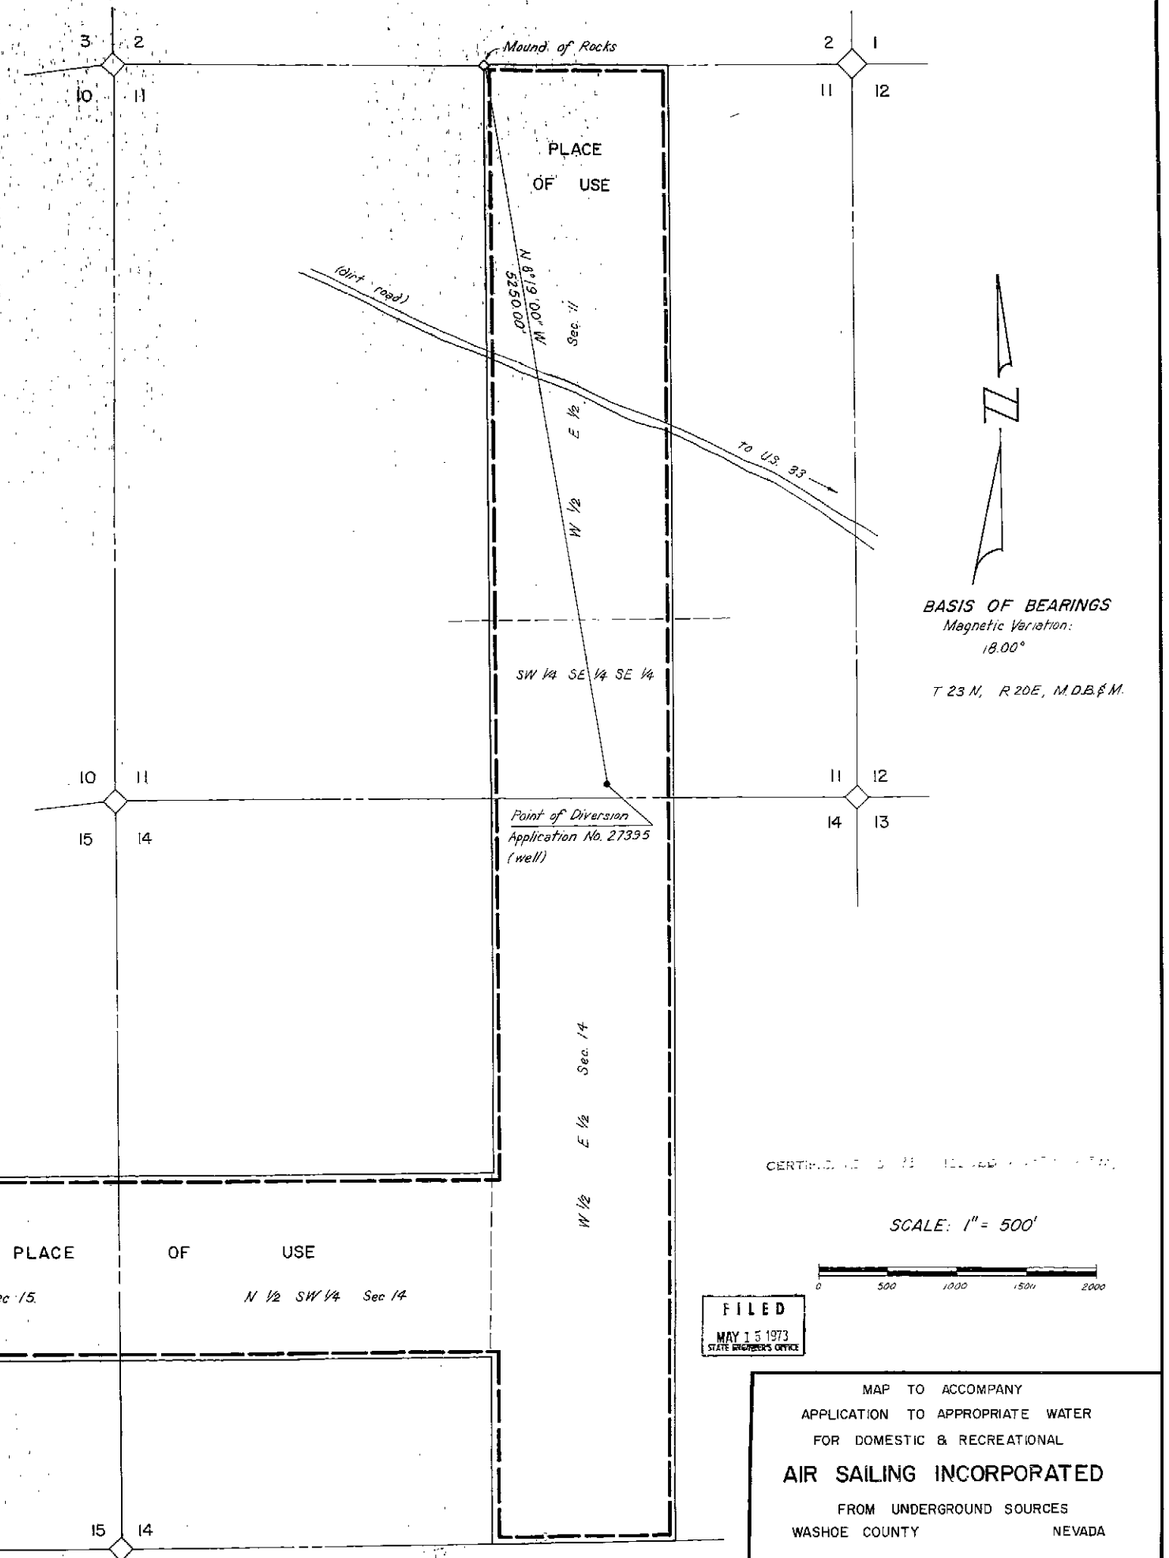

FILED
MAY 15 1973
STATE ENGINEER'S OFFICE

MAP TO ACCOMPANY
APPLICATION TO APPROPRIATE WATER
FOR DOMESTIC & RECREATIONAL
AIR SAILING INCORPORATED
FROM UNDERGROUND SOURCES
WASHOE COUNTY NEVADA
E.P. OSGOOD JR., ST. WTR. RT. SUR. NO. 294

35565 CERTIFICATE No. 11087 ISSUED 2/7/85

35565 27395