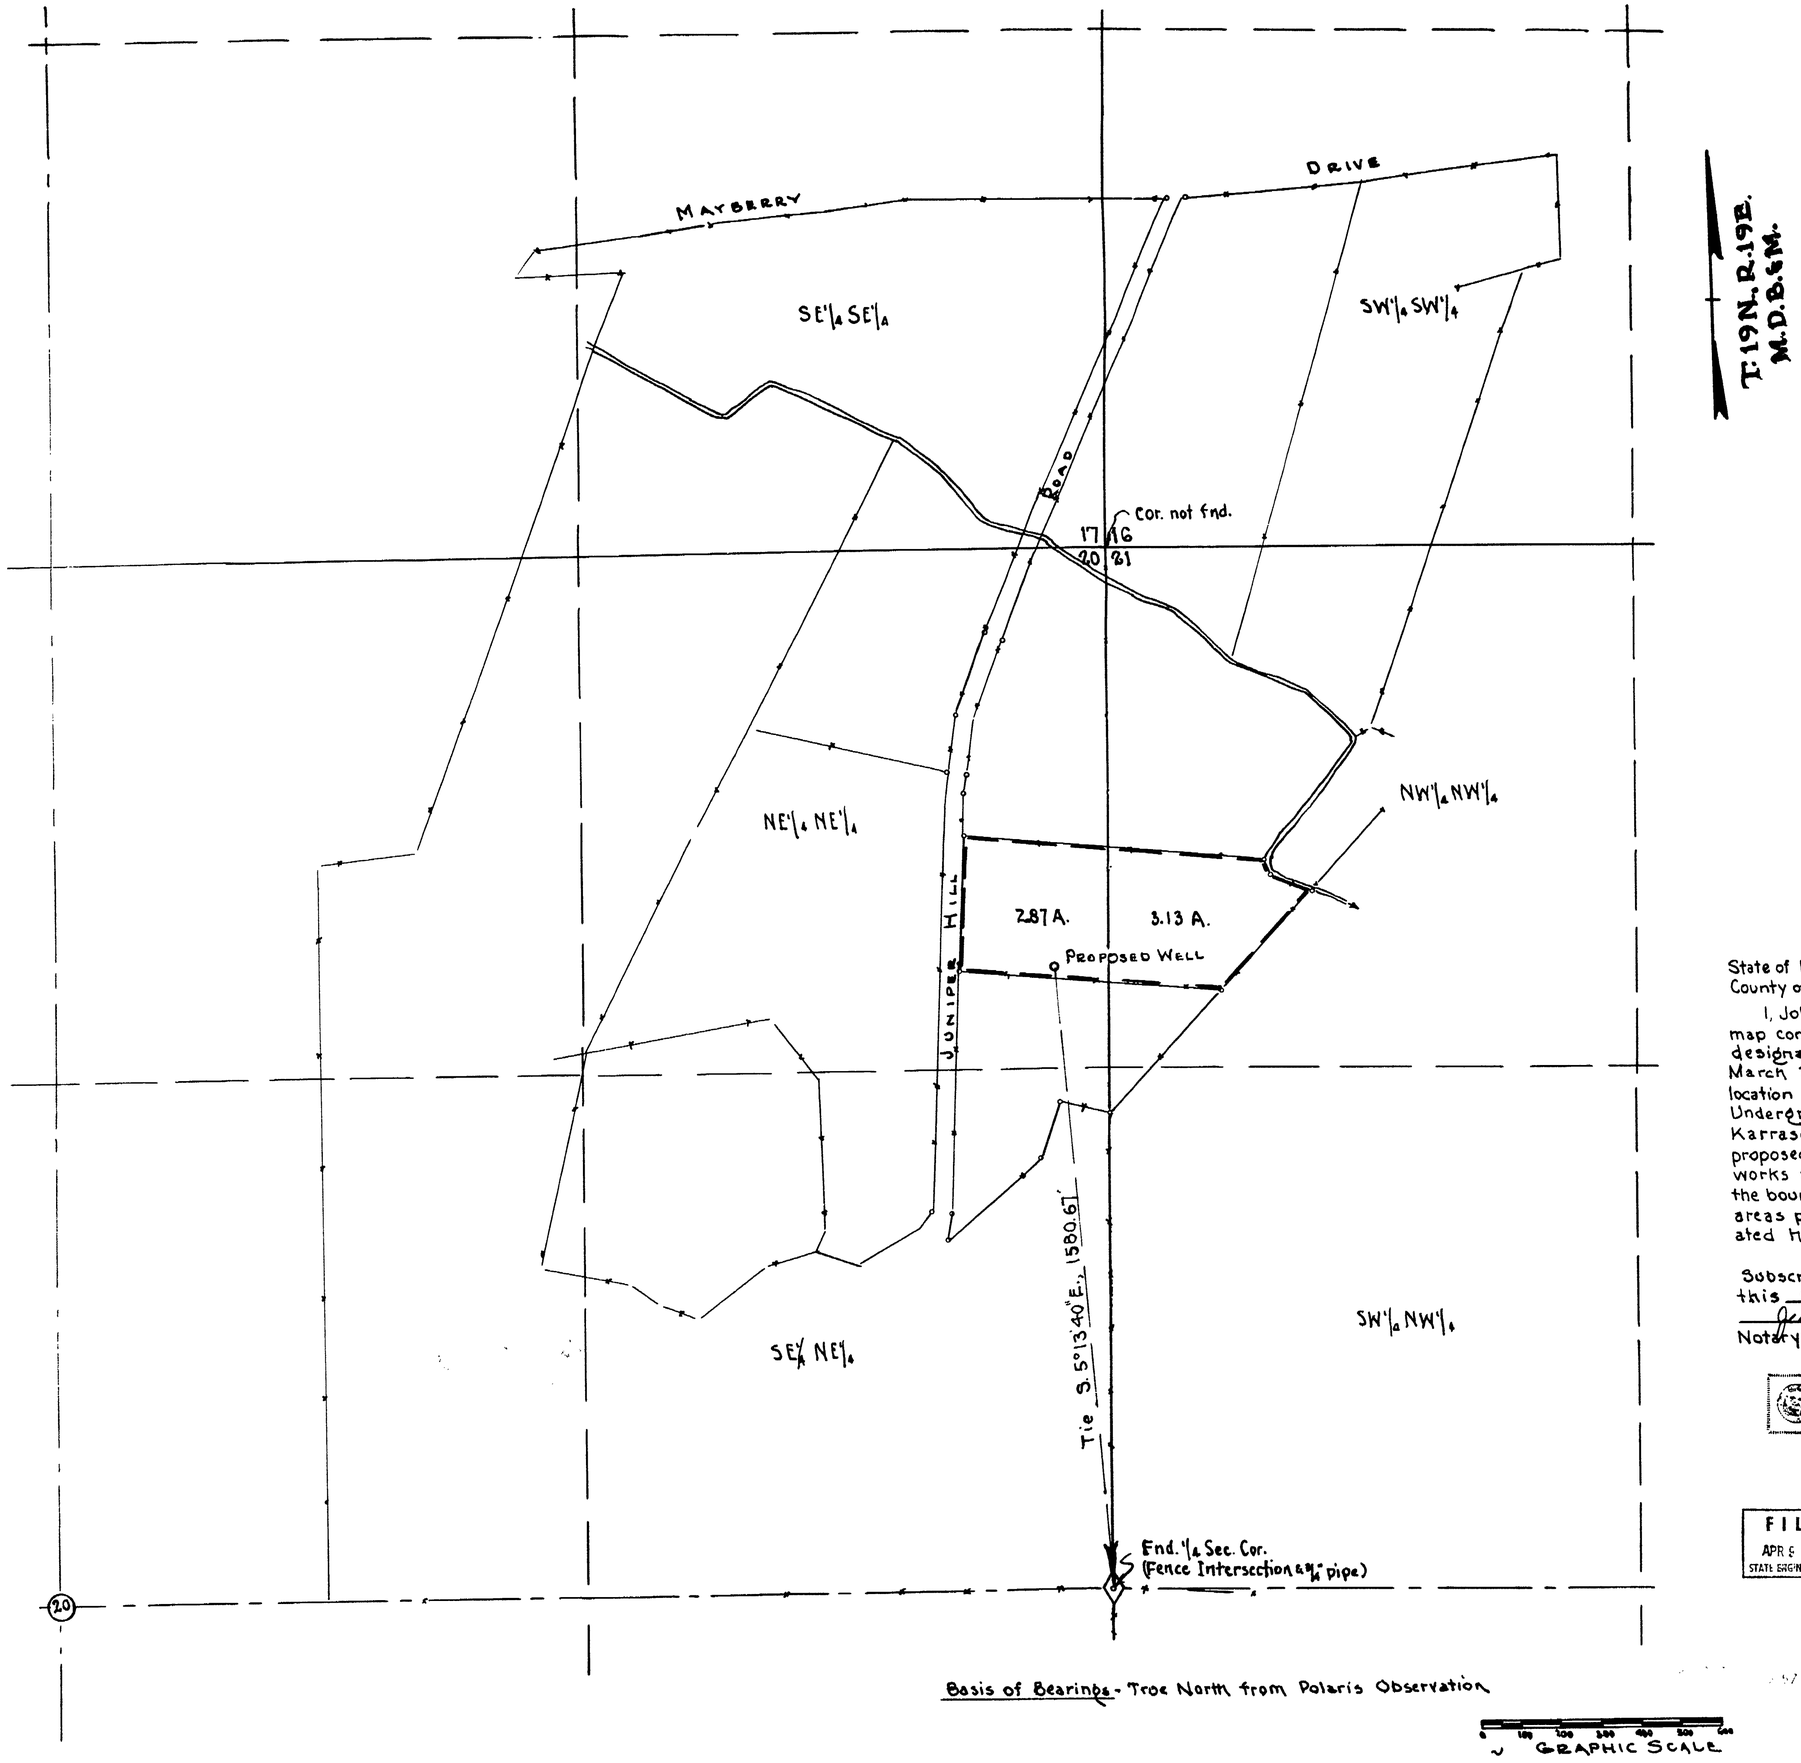

Basis of Bearings - True North from Polaris Observation

State of Nevada
County of Carson City s.s.

I, John E. Curran, being first duly sworn, depose and say that th map consisting of one sheet has been correctly drawn to the designated scale from field notes of a survey made by me on March 29, 1973; that it truly and correctly represents the proposed location and extent of the works used to divert water from an Underground Source in Washoe County by John & Susan Karrasch for Irrigation & Stockwatering Purposes. That the proposed point of diversion, the location and names of all other works which will cross or connect with the proposed works and the boundary of all lands, showing by 40 Acre subdivisions, the areas proposed to be irrigated, are fully and correctly designated hereon.

John E. Curran
State Water Right Surveyor R.E. #258

Subscribed and sworn to before me
this 9th day of April 1973

Jean Williams
Notary Public In and for Carson City County, Nevada.

JEAN WILLIAMS
Notary Public — State of Nevada
Ormsby County
My Commission Expires Sept. 24, 1973

FILED
APR 9 1973
STATE ENGINEER'S OFFICE

MAP TO ACCOMPANY APPLICATION TO APPROPRIATE WATER FOR IRRIGATION & STOCKWATERING BY JOHN & SUSAN KARRASCH FROM UNDERGROUND SOURCE
Scale 1" = 200'

27396