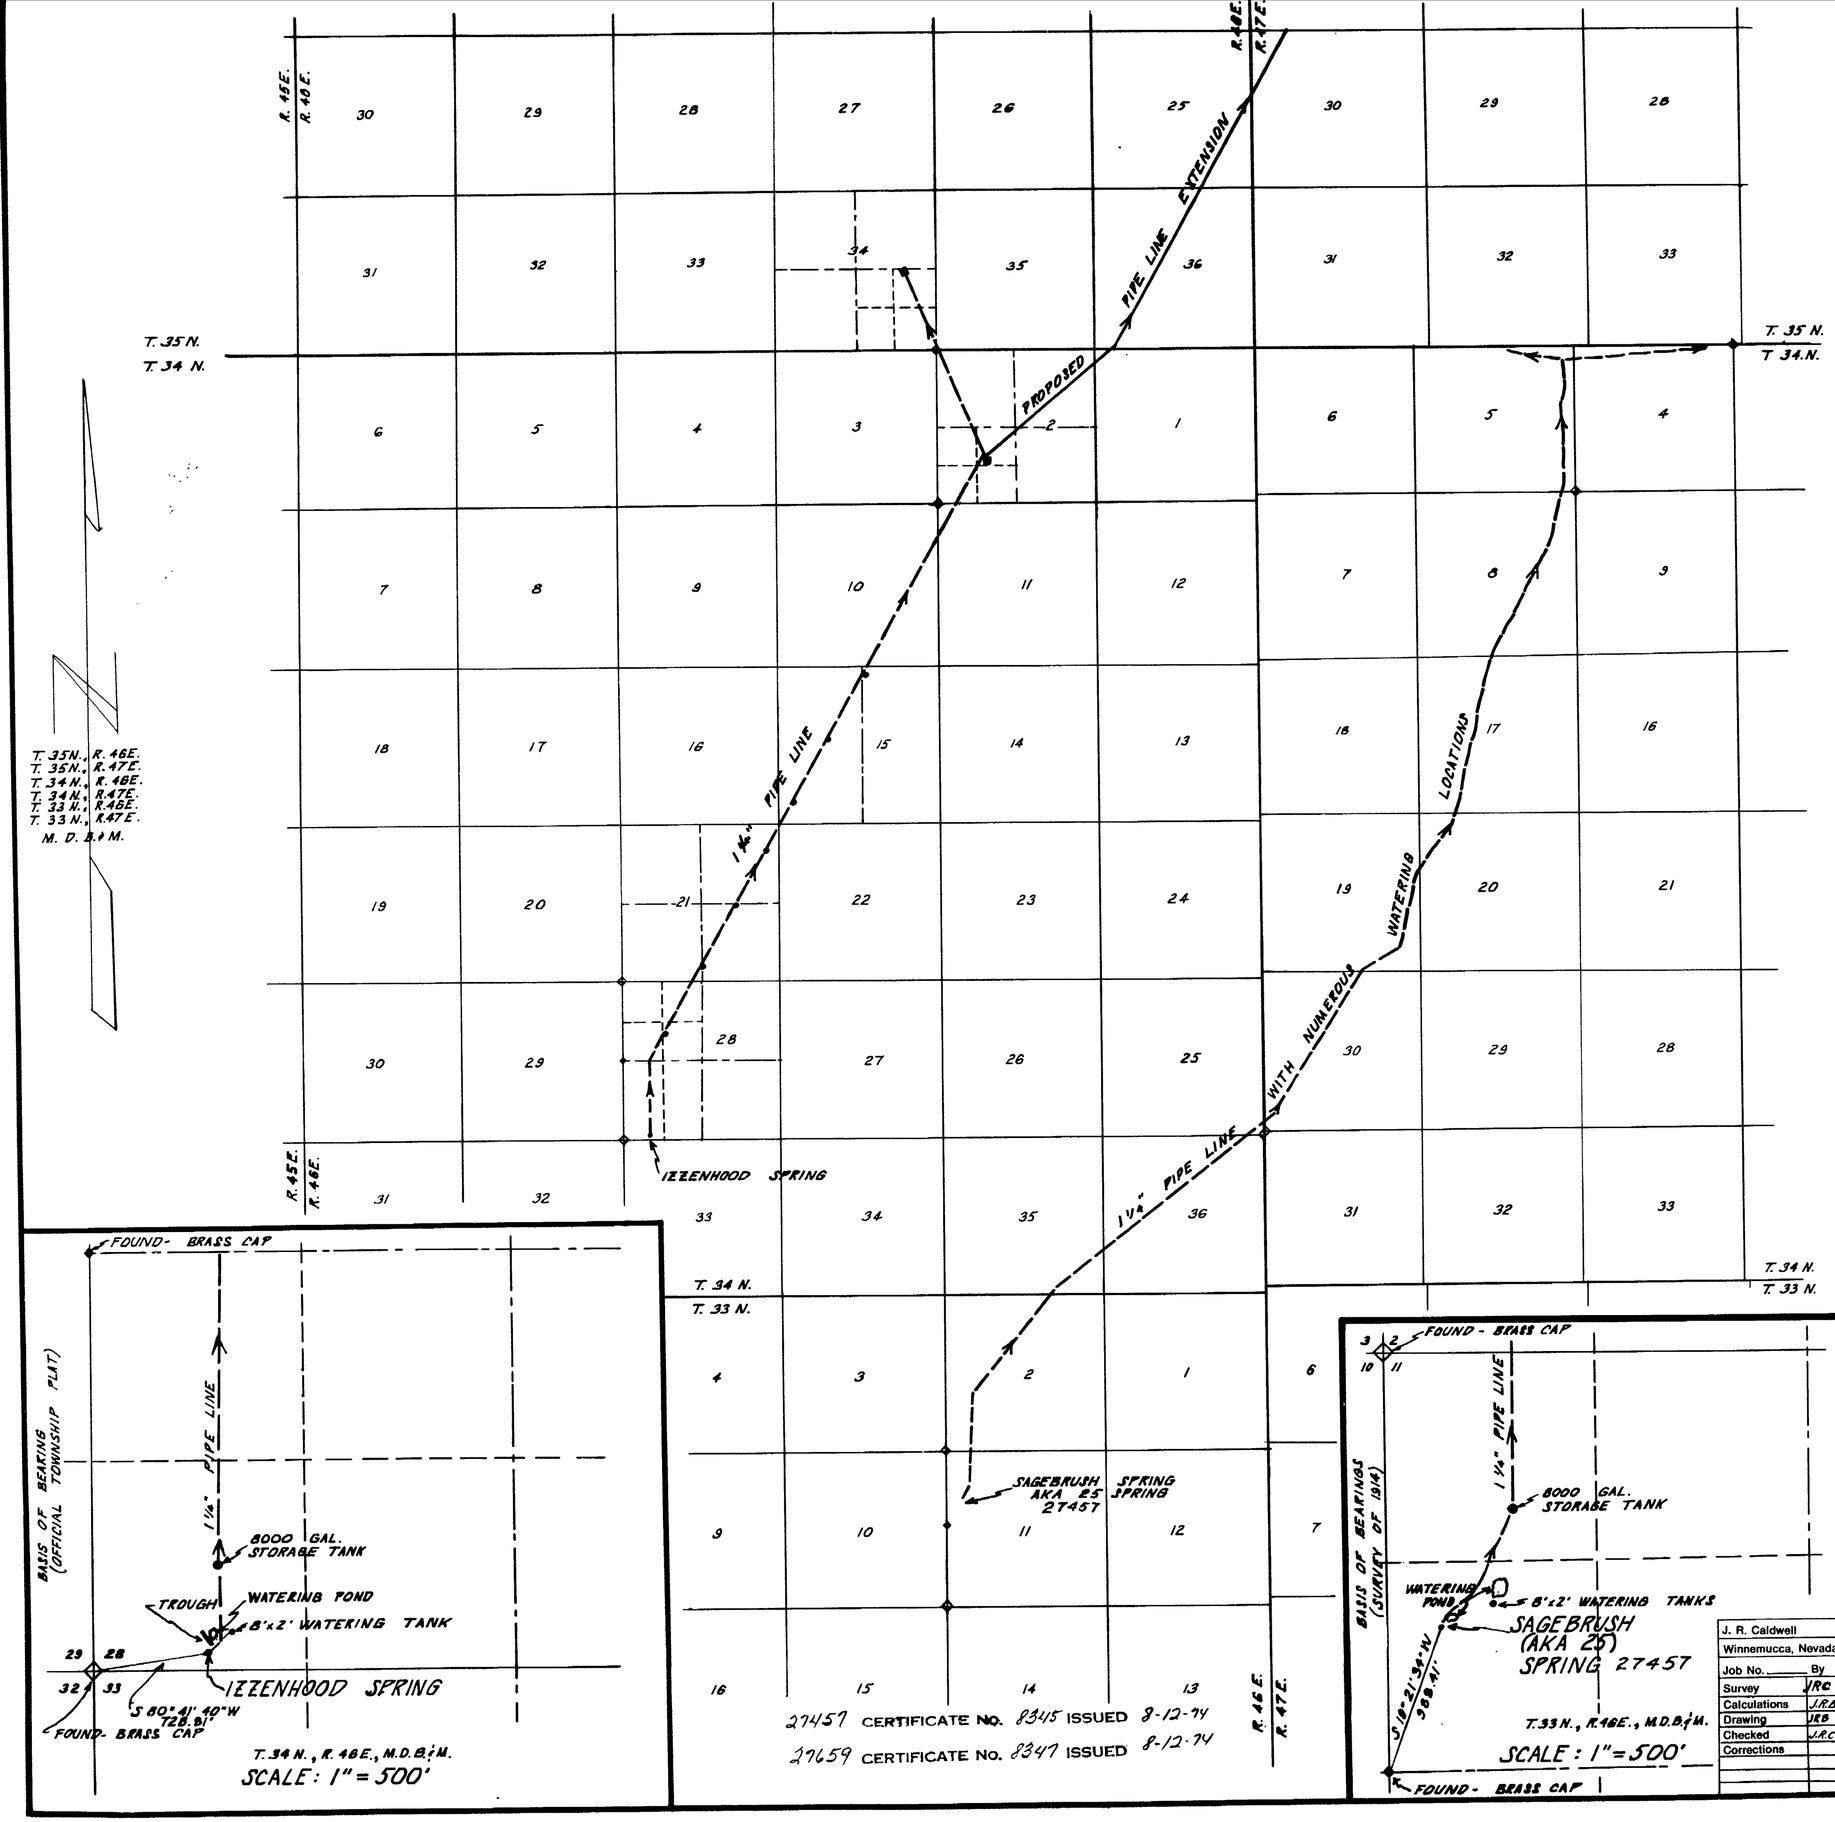

STATE OF NEVADA
COUNTY OF HUMBOLT } SS

I, J. R. Caldwell, being first duly sworn, depose and say that this map, consisting of 1 sheets, has been correctly drawn to the designated scale from field notes of a survey made by me, (or under my supervision and direction), BETWEEN THE 16TH & 19TH DAYS OF JULY 1973, that it truly and correctly represents the proposed location and extent of the works used to divert water from IZZENHOOD & SAGEBRUSH (AKA 25) SPRINGS in LANDER County, by THE 25 CORPORATION INC. for STOCK WATERING.

That the proposed point of diversion, the location and size of the diverting channel, all reservoirs and basins, location and description of all measuring devices, and the boundary of all lands

and the location and names of all other works or streams which are crossed by or connected with said works are fully and correctly designated thereon.

J. R. CALDWELL
State Water Right Surveyor No. 276

REGISTERED LAND SURVEYOR STATE OF NEVADA No. 626

Subscribed and sworn to before me this 26th day of July 1973.

Hadey Cful
Humboldt County Recorder

FILED
JUL 26 1973
STATE ENGINEER'S OFFICE

Scale 1" = 2640'

0.5 Mi 0 0.5 Mi 1.0 Mi 1.5 Mi 2.0 Mi

J. R. Caldwell		
Winnemucca, Nevada		
Job No.	By	Date
Survey	JRC	7/16-19/73
Calculations	J.R.B	
Drawing	JRB	7-24-73
Checked	J.R.C	7/24/73
Corrections		

MAP TO ACCOMPANY
APPLICATION TO APPROPRIATE WATER

FOR STOCKWATERING
BY THE 25 CORPORATION, INC
FROM IZZENHOOD & SAGEBRUSH (AKA 25) SPRINGS
IN LANDER COUNTY NEVADA

27659 27457