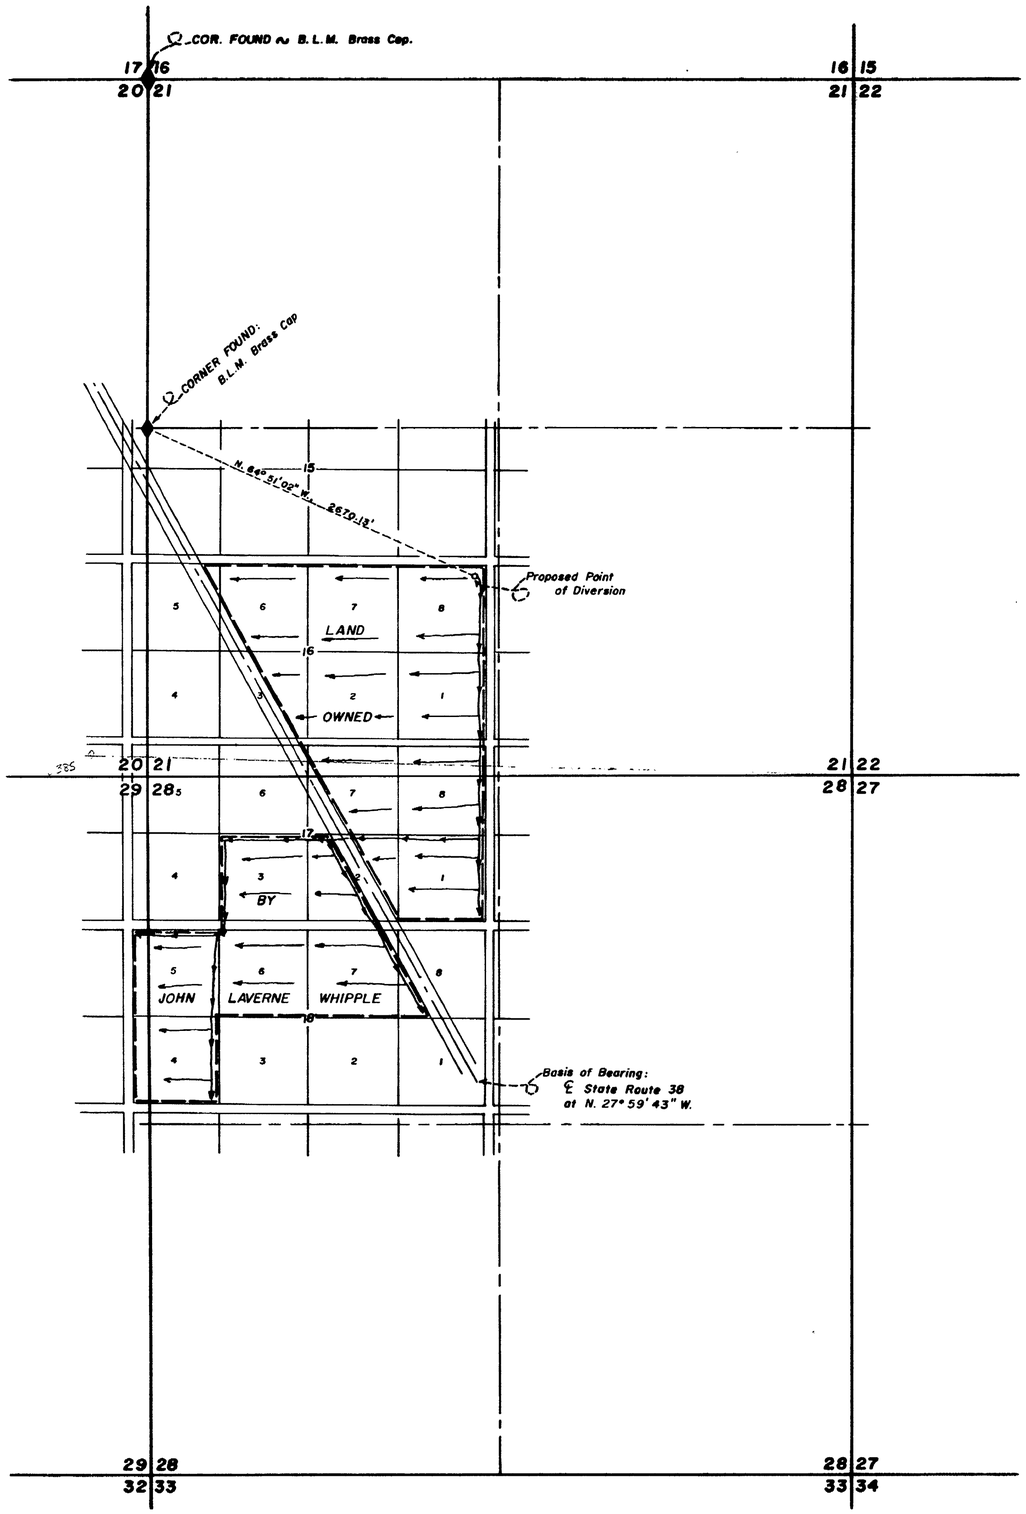

T. 12 N., R. 62 E., M.D.B. & M.

STATE OF NEVADA
County of White Pine } ss.

I, Wallace T. Boundy, being first duly sworn, depose and say that this map, consisting of one sheet, has been correctly drawn to the designated scale from field notes of a survey made under my supervision and direction between the 15th day of April, 1973 and the 20th day of April, 1973, that it truly and correctly represents the proposed location and extent of the works used to divert water from Underground Sources in White Pine County by John Laverne Whipple for irrigation purposes. That the proposed point of diversion, the approximate location and size of the diverting channel, all reservoirs or basins, the location and names of all other works which will cross or connect with the proposed works and the boundary of all lands, showing by 40-acre subdivisions the areas to be irrigated are fully are correctly designated thereon.

Wallace T. Boundy
State Water Right Surveyor

Subscribed and sworn to before me this 7th day of May, 1973.

Linda R. Carson
Notary Public in and for White Pine County, Nevada

LINDA R. CARSON
... Nevada
... 28, 1975

N

0 600 1200 1800 2400
Scale 1" = 600'

FILED
MAY 9 1973
STATE ENGINEER'S OFFICE

DATE	DESCRIPTION

FIELD	CHECK
DETAIL	APPROVED
DESIGN	FILE No.
TRACING	DR'G. No.

MAP TO ACCOMPANY APPLICATION TO APPROPRIATE WATER

FOR IRRIGATION & DOMESTIC
BY JOHN LAVERNE WHIPPLE
FROM UNDERGROUND SOURCES

BOUNDY & FORMAN, INC.
ELY, NEVADA

27465