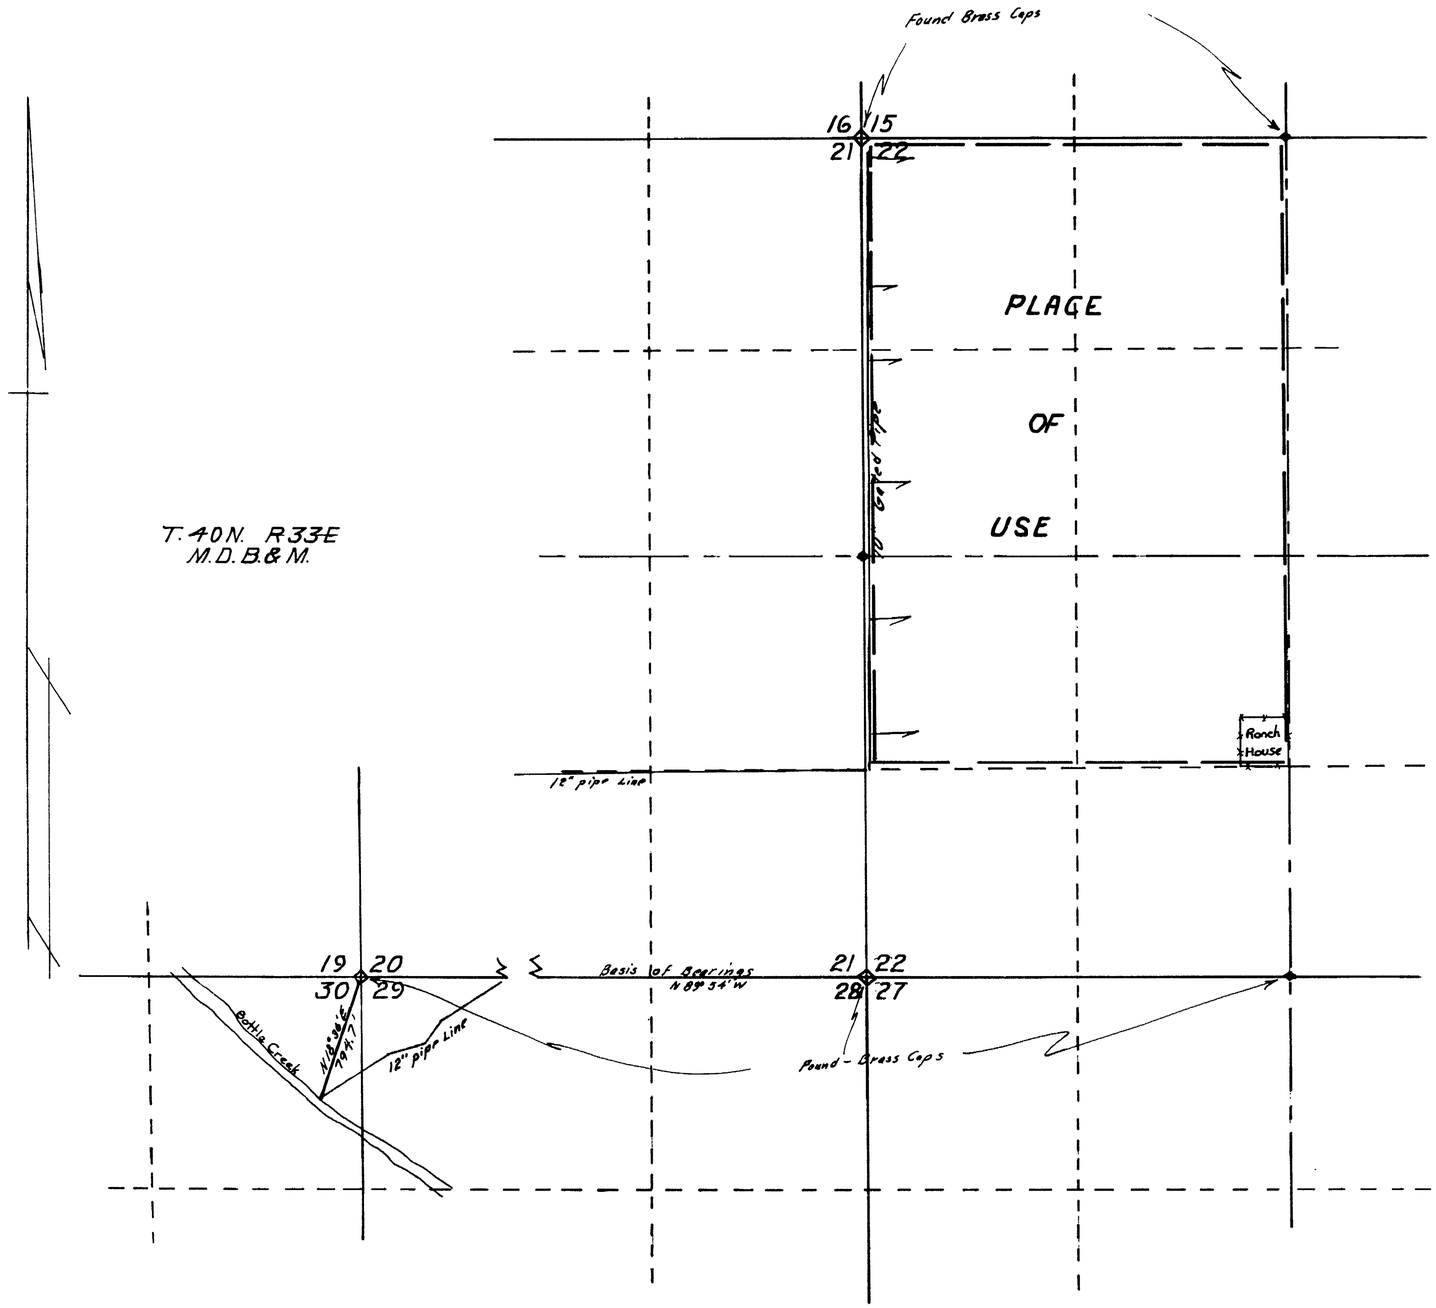

STATE OF NEVADA
COUNTY OF HUMBOLDT } SS.

I, J.R. CALDWELL, BEING FIRST DULY SWORN, DEPOSE AND SAY THAT THIS MAP HAS BEEN CORRECTLY DRAWN TO THE DESIGNATED SCALE FROM FIELD NOTES OF A SURVEY MADE BY ME (OR UNDER MY SUPERVISION AND DIRECTION). On the 10th day of May 1973

THAT IT TRULY AND CORRECTLY REPRESENTS THE PROPOSED LOCATION AND EXTENT OF THE WORKS USED TO DIVERT WATER FROM Bottle Creek IN Humboldt COUNTY, BY Bottle Creek Ranch Co. FOR Irrigation PURPOSES. THAT THE PROPOSED POINT OF DIVERSION, THE APPROXIMATE LOCATION AND SIZE OF THE DIVERTING CHANNEL, ALL RESERVOIRS OR BASINS, THE LOCATION AND NAMES OF ALL OTHER WORKS WHICH WILL CROSS OR CONNECT WITH THE PROPOSED WORKS AND THE BOUNDARY OF ALL LANDS SHOWING BY 40-ACRE SUB-DIVISIONS. THE AREAS PROPOSED TO BE IRRIGATED ARE FULLY AND CORRECTLY DESIGNATED THEREON.

J R Caldwell
STATE WATER RIGHT SURVEYOR

REGISTERED LAND SURVEYOR STATE OF NEVADA
J. R. CALDWELL
No. 626

SUBSCRIBED AND SWORN TO BEFORE ME THIS 16 DAY OF May, 1973.

Gladys Tuf
Humboldt County Recorder

SCALE: 1" = 500'

500 0 500 1000 1500 2000

MAP

TO ACCOMPANY APPLICATION TO APPROPRIATE WATER

FOR IRRIGATION
BY BOTTLE CREEK RANCH CO.

FROM BOTTLE CREEK
IN HUMBOLDT COUNTY NEVADA

FILED
MAY 17 1973
STATE ENGINEER'S OFFICE

27480