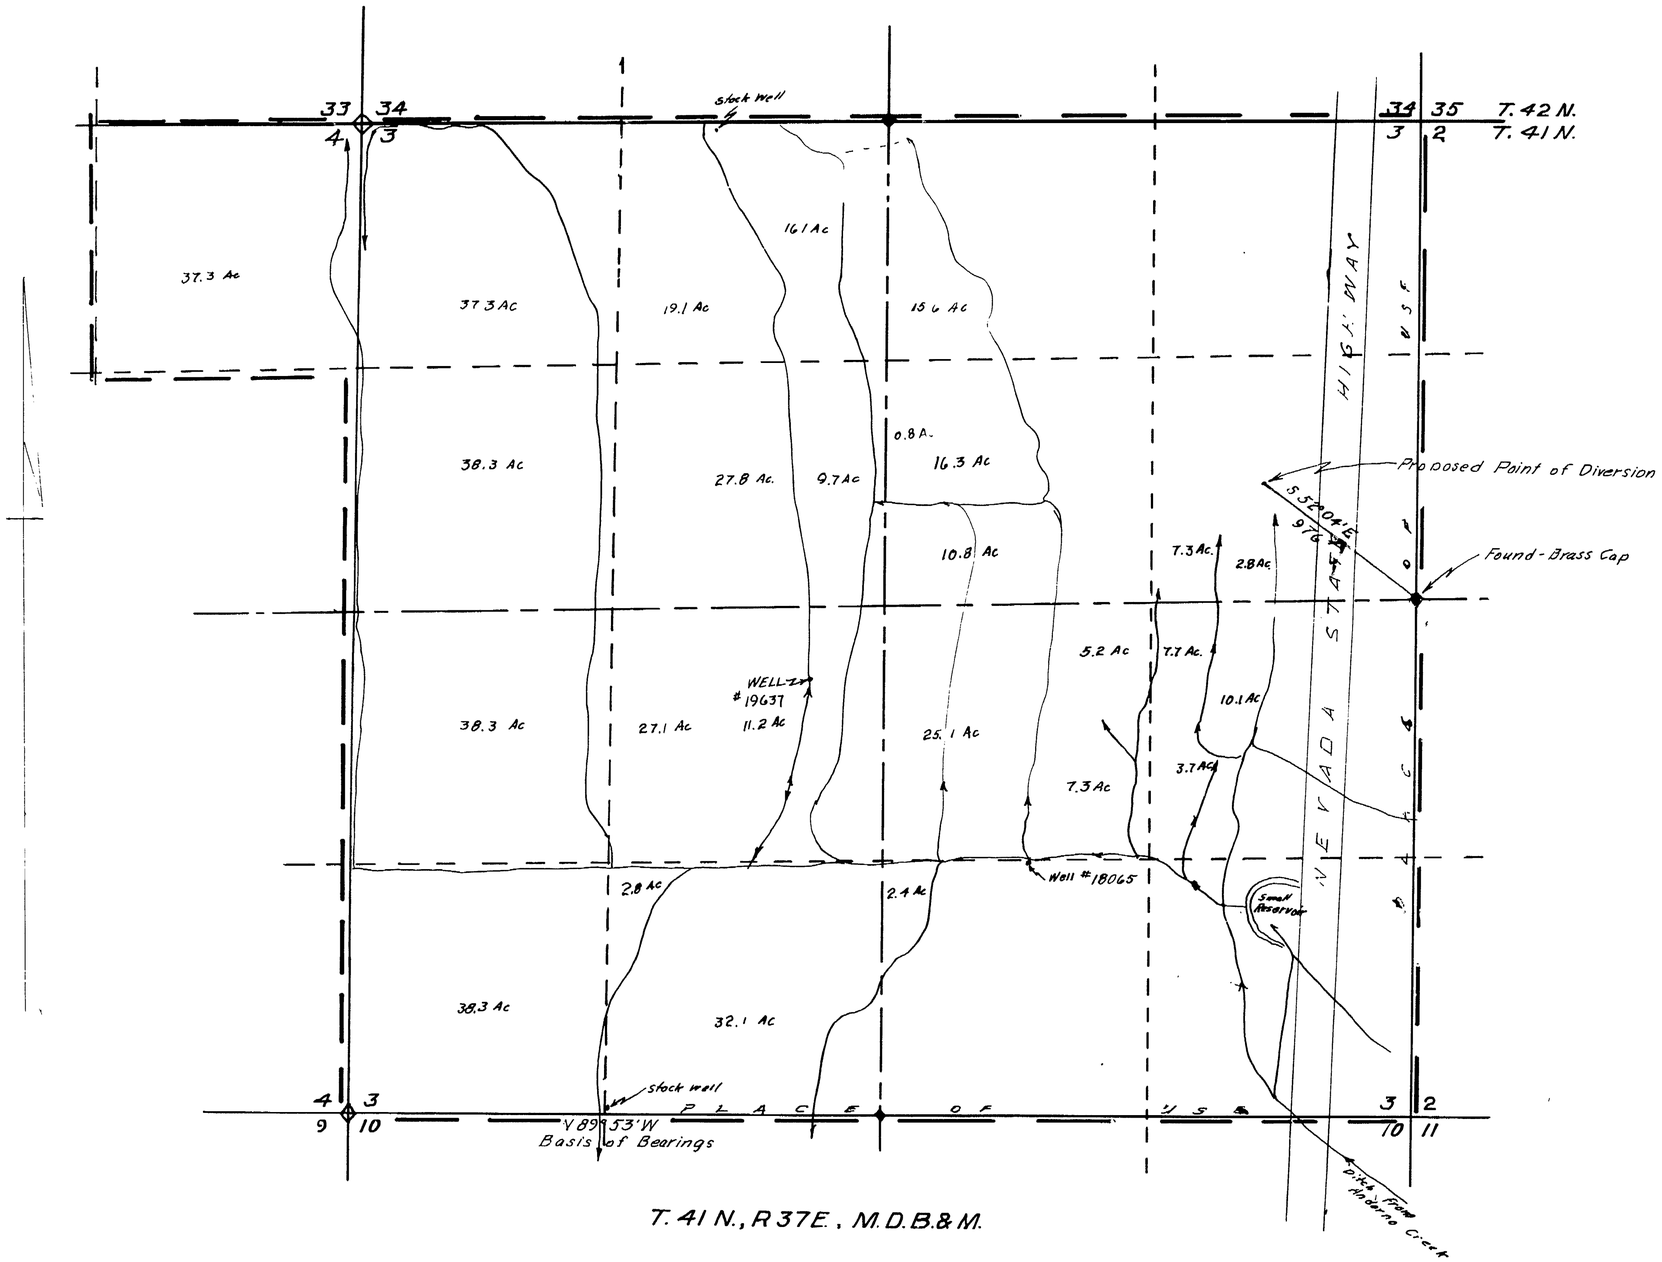

T. 41 N., R 37 E., M.D.B.& M.

STATE OF NEVADA
COUNTY OF HUMBOLDT } SS

I, J.R. CALDWELL, BEING FIRST DULY SWORN, DEPOSE AND SAY THAT THE MAP HAS BEEN CORRECTLY DRAWN TO THE DESIGNATED SCALE FROM FIELD NOTES OF A SURVEY MADE BY ME OR UNDER MY SUPERVISION AND DIRECTION ON THE 10TH DAY OF MAY, 1973

THAT IT TRULY AND CORRECTLY REPRESENTS THE PROPOSED LOCATION AND EXTENT OF THE WORK USED TO DIVERT WATER FROM UNDERGROUND IN HUMBOLDT COUNTY, BY ANDORNO RANCH, INC. FOR IRRIGATION

PURPOSES, THAT THE PROPOSED POINT OF DIVERSION, THE APPROXIMATE LOCATION AND SIZE OF THE DIVERTING CHANNEL, AND SUBSTANTIALLY THE LOCATION AND SIZE OF ALL OTHER WORKS WHICH WILL CROSS OR CONNECT WITH THE PROPOSED WORKS AND THE BOUNDARY OF ALL LANDS SHOWING BY 40-ACRE SUBDIVISIONS, THE AREAS PROPOSED TO BE IRRIGATED, ARE FULLY AND CORRECTLY DESIGNATED THERE.

J. R. Caldwell
STATE WATER RIGHT SURVEYOR

J. R. CALDWELL
NEVADA REGISTERED SURVEYOR No. 626

Filed 21st May 1973
Gladys Teil
Humboldt County Recorder

SCALE 1" = 400

400 0 400 800 1200 1600

MAP

TO ACCOMPANY APPLICATION TO APPROPRIATE WATER

FOR IRRIGATION
BY ANDORNO RANCH, INC.

FROM UNDERGROUND
IN HUMBOLDT COUNTY NEVADA

FILED
MAY 23 1973
STATE ENGINEER'S OFFICE

27482

27482