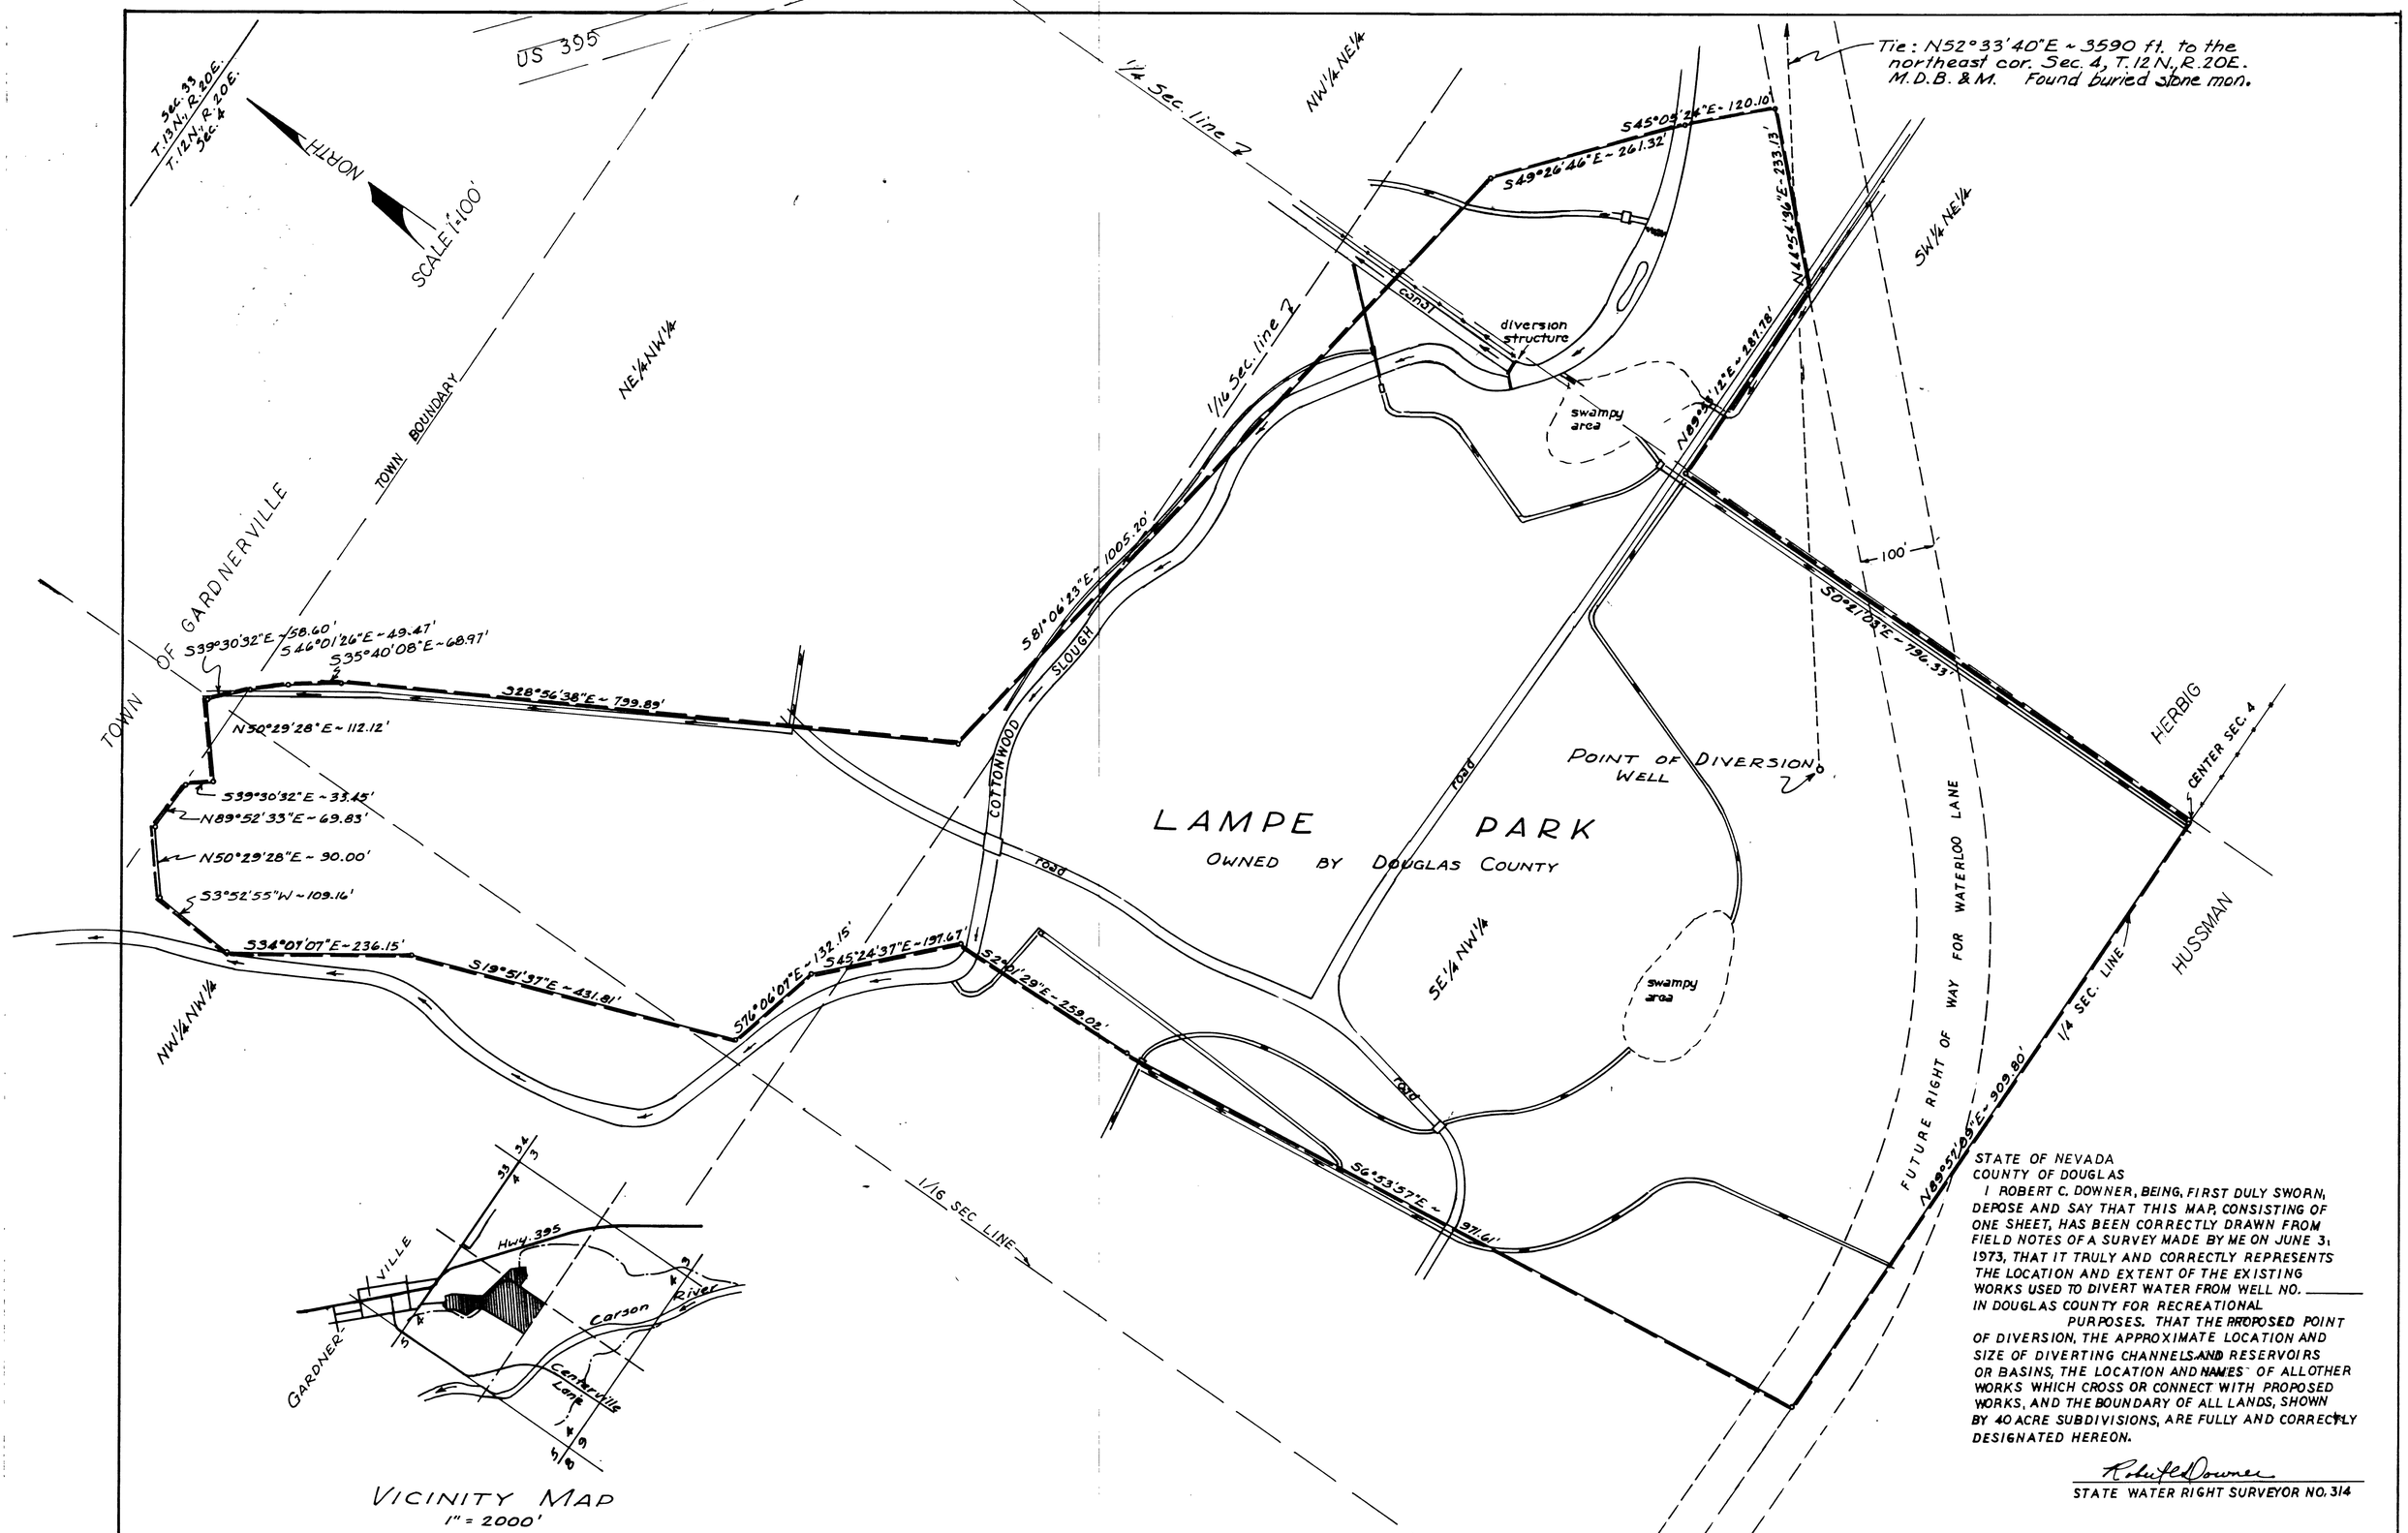

VICINITY MAP
1" = 2000'

BASIS OF BEARING
NORTH SECTION LINE OF SECTION 4, T 12 N, R 20 E
M.D.B.& M. "S 89° 51' 10" W"

STATE OF NEVADA
COUNTY OF DOUGLAS

I ROBERT C. DOWNER, BEING, FIRST DULY SWORN, DEPOSE AND SAY THAT THIS MAP, CONSISTING OF ONE SHEET, HAS BEEN CORRECTLY DRAWN FROM FIELD NOTES OF A SURVEY MADE BY ME ON JUNE 3, 1973, THAT IT TRULY AND CORRECTLY REPRESENTS THE LOCATION AND EXTENT OF THE EXISTING WORKS USED TO DIVERT WATER FROM WELL NO. _____ IN DOUGLAS COUNTY FOR RECREATIONAL PURPOSES. THAT THE PROPOSED POINT OF DIVERSION, THE APPROXIMATE LOCATION AND SIZE OF DIVERTING CHANNELS AND RESERVOIRS OR BASINS, THE LOCATION AND NAMES OF ALL OTHER WORKS WHICH CROSS OR CONNECT WITH PROPOSED WORKS, AND THE BOUNDARY OF ALL LANDS, SHOWN BY 40 ACRE SUBDIVISIONS, ARE FULLY AND CORRECTLY DESIGNATED HEREON.

Robert C. Downer
STATE WATER RIGHT SURVEYOR NO. 314

SUBSCRIBED AND SWORN TO BEFORE ME THIS 8th DAY OF JUNE, 1973

Gladys M. Allen
NOTORY PUBLIC IN AND FOR DOUGLAS CO., NEVADA
MY COMMISSION EXPIRES Dec 1 1974

GLADYS M. ALLEN
Notary Public
State of Nevada
Douglas County
My Comm. Expires Dec. 1, 1974

FILED
JUN 8 1973
STATE ENGINEER'S OFFICE

MAP
TO ACCOMPANY APPLICATION TO APPROPRIATE WATER FOR RECREATIONAL PURPOSES
FROM WELL NO. _____
BY DOUGLAS COUNTY

SCALE 1"=100'

DOWNER ENGINEERING GARDNERVILLE, NEV.

68949 68948 58533 58532 36865 27539