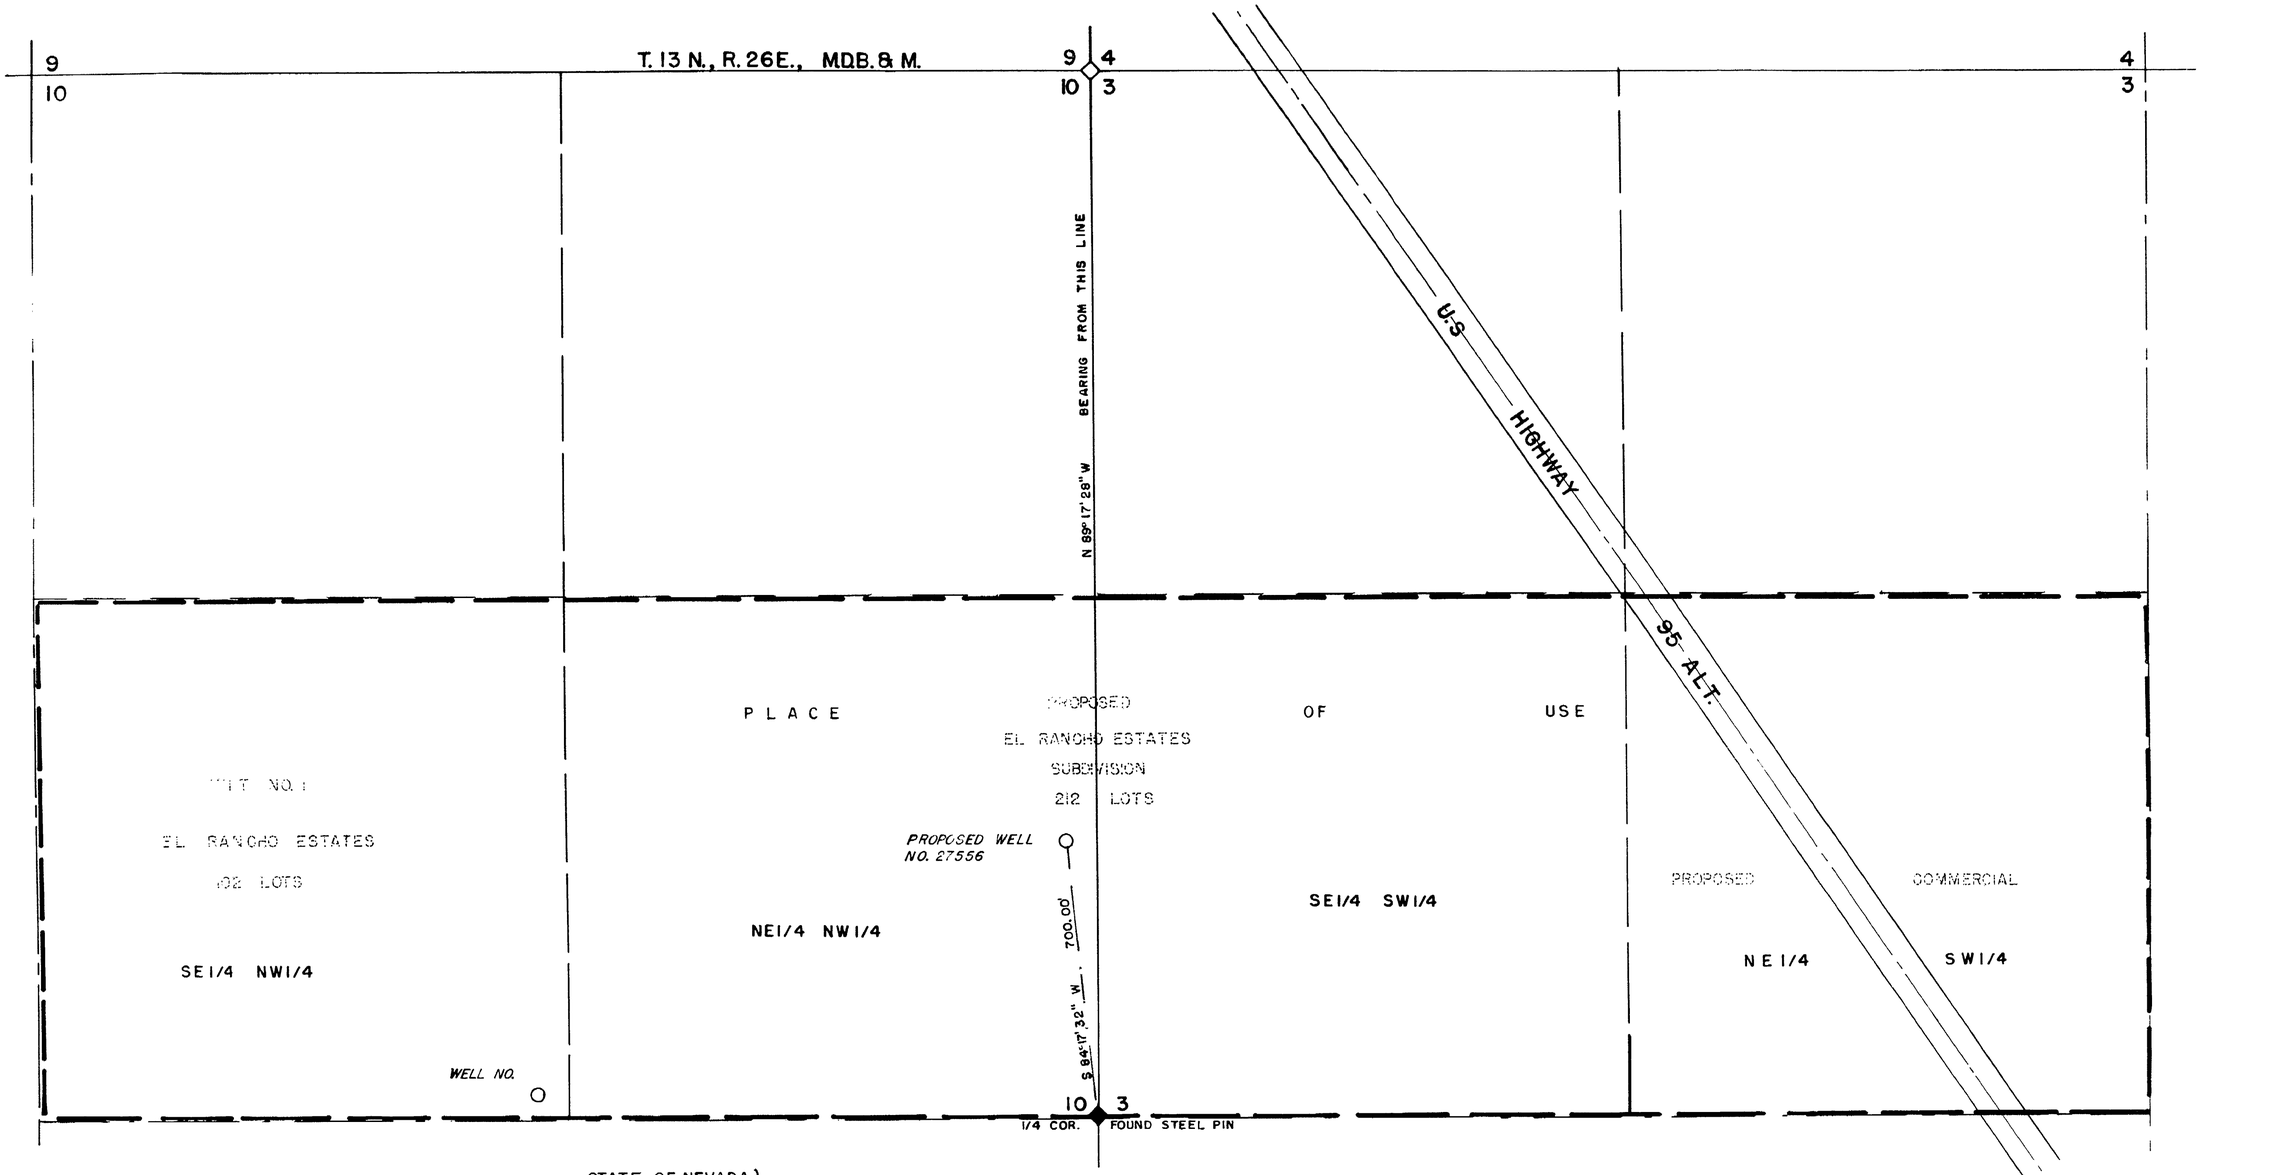

STATE OF NEVADA }
CARSON CITY } s.s.

I, Walter G. Reid, being first duly sworn, depose and say that this map consisting of one sheet, has been correctly drawn to the designated scale from field notes of a survey made by me on July 16, 1973 that it truly and correctly represents the proposed location and extent of the works used to divert water from underground source, in Lyon County, by Nick & Shirley Nadel for Quasi-Municipal and Domestic purposes. That the proposed point of diversion, the approximate location and size of the diverting channel, all reservoirs or basins, the location and names of all other works which will cross or connect with the proposed works, and the boundary of all lands, showing by 40-acre subdivisions the areas to be supplied, are fully and correctly designated thereon.

Walter G. Reid
State Water Right Surveyor

Subscribed and sworn to before me on this 24th day of July, 1973.

Jean Williams

JEAN WILLIAMS
Notary Public -- State of Nevada
Ormsby County
My Commission Expires Sept. 24, 1973

9864 2/25/82

FILED
JUL 24 1973
STATE ENGINEER'S OFFICE

SCALE 1" = 200'

0 50 100 200 400 600 800 1000

MAP
TO ACCOMPANY APPLICATION
TO APPROPRIATE WATER FOR
QUASI-MUNICIPAL & DOMESTIC
BY NICK & SHIRLEY NADEL
FROM UNDERGROUND SOURCE

27556