STATE OF NEVADA
COUNTY OF DOUGLAS S.S.

I, R.G. Downer, being first duly sworn, depose and say that this map, consisting of one sheet, has been correctly drawn to the designated scale from field notes of a survey made by me on May 10, 1973, that it truly and correctly represents the location and extent of the proposed works used to divert water from a well in Douglas County, Nevada, by HAROLD LEICHTFUSS & MURL F. REDWINE for Quasi-Municipal purposes; that the point of diversion, and the boundary of all land contained in the parcel where the use of the well water is proposed is fully and correctly designated hereon.

Robert C. Downer
R.C. Downer, State Water Right Surveyor #314

Subscribed and sworn to before me this 19 day of June, 1973

Jean J. Velasquez
Notary Public in and for Douglas Co., Nev.
My commission expires. July 1, 1974

JEAN J. VELASQUEZ
NOTARY PUBLIC, STATE OF NEVADA
NO. OWNERSHIP FILED IN DOUGLAS COUNTY

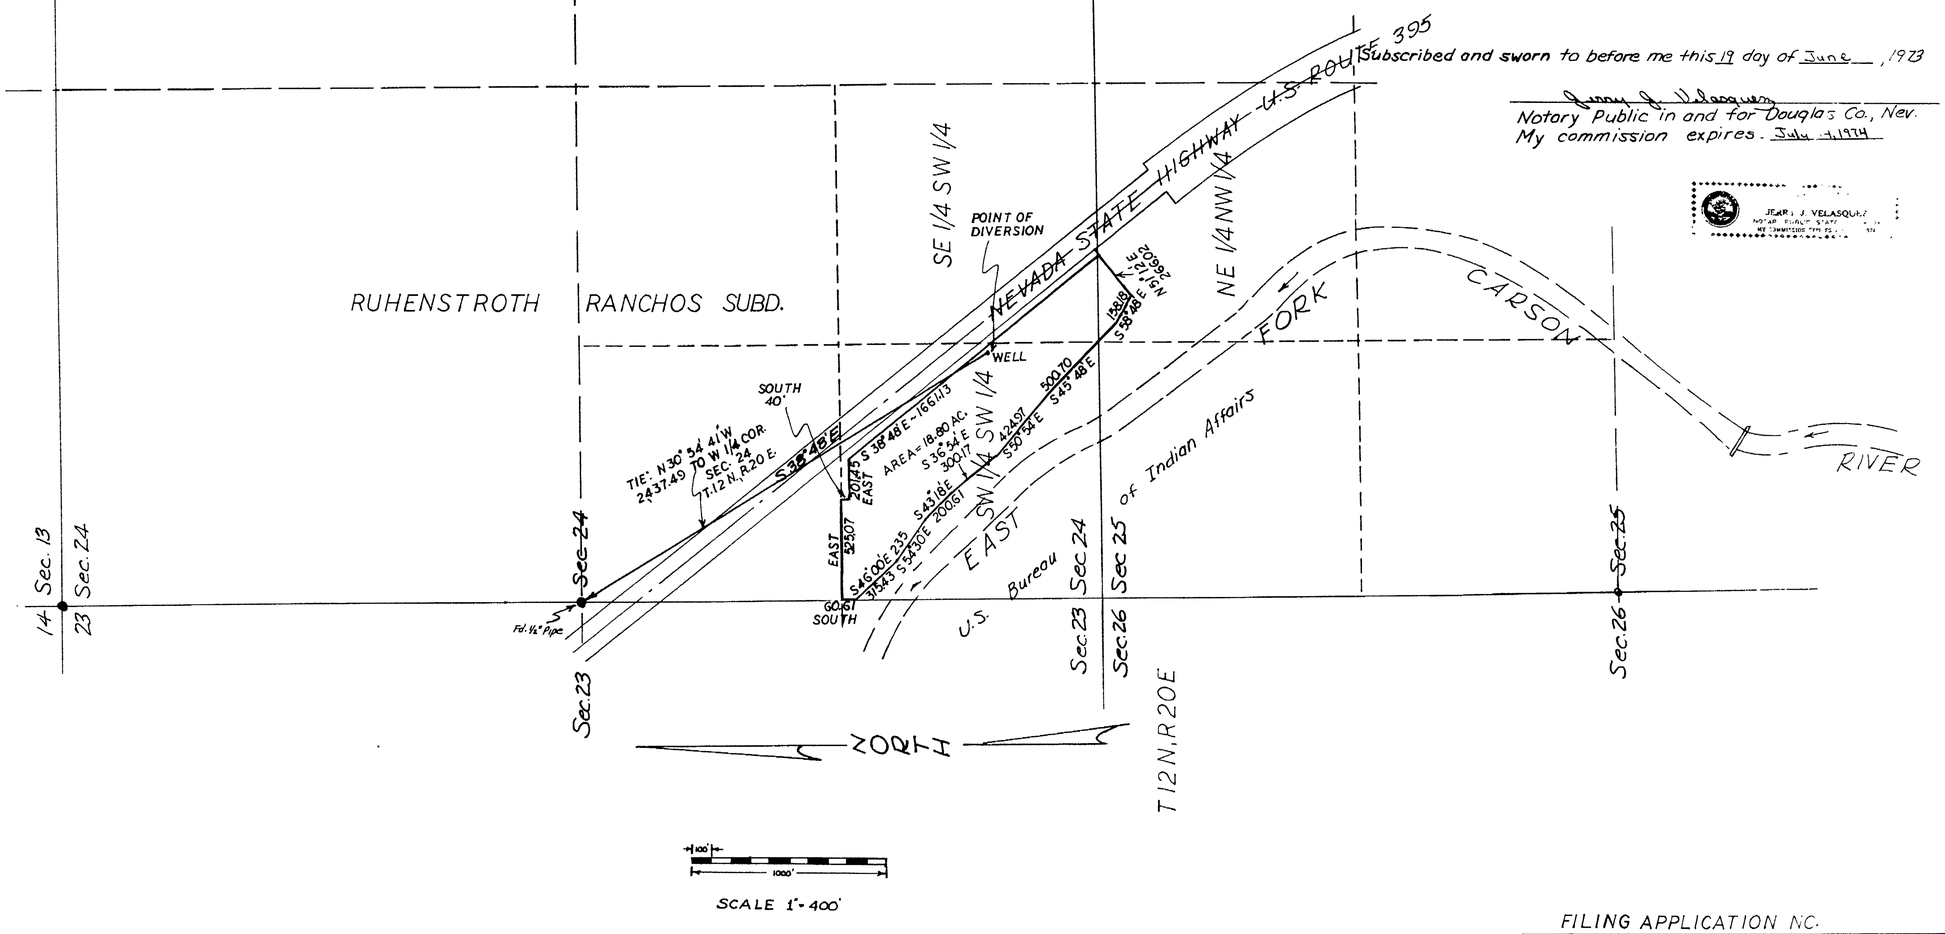

SCALE 1" = 400'

BASIS OF BEARING
CENTERLINE NEV. STATE HWY. 395
"S 38° 48' E"

FILED
JUL 12 1973
STATE ENGINEER'S OFFICE

CERTIFICATE No. 8942 ISSUED 2-11-77

FILING APPLICATION NO.

MAP
TO ACCOMPANY APPLICATION
TO APPROPRIATE WATER FOR
QUASI-MUNICIPAL PURPOSES
FROM A WELL
BY:
HAROLD LEICHTFUSS & MURL F. REDWINE
SCALE: 1" = 400'

DOWNER ENGINEERING MINDEN, NEV.

16229

27550