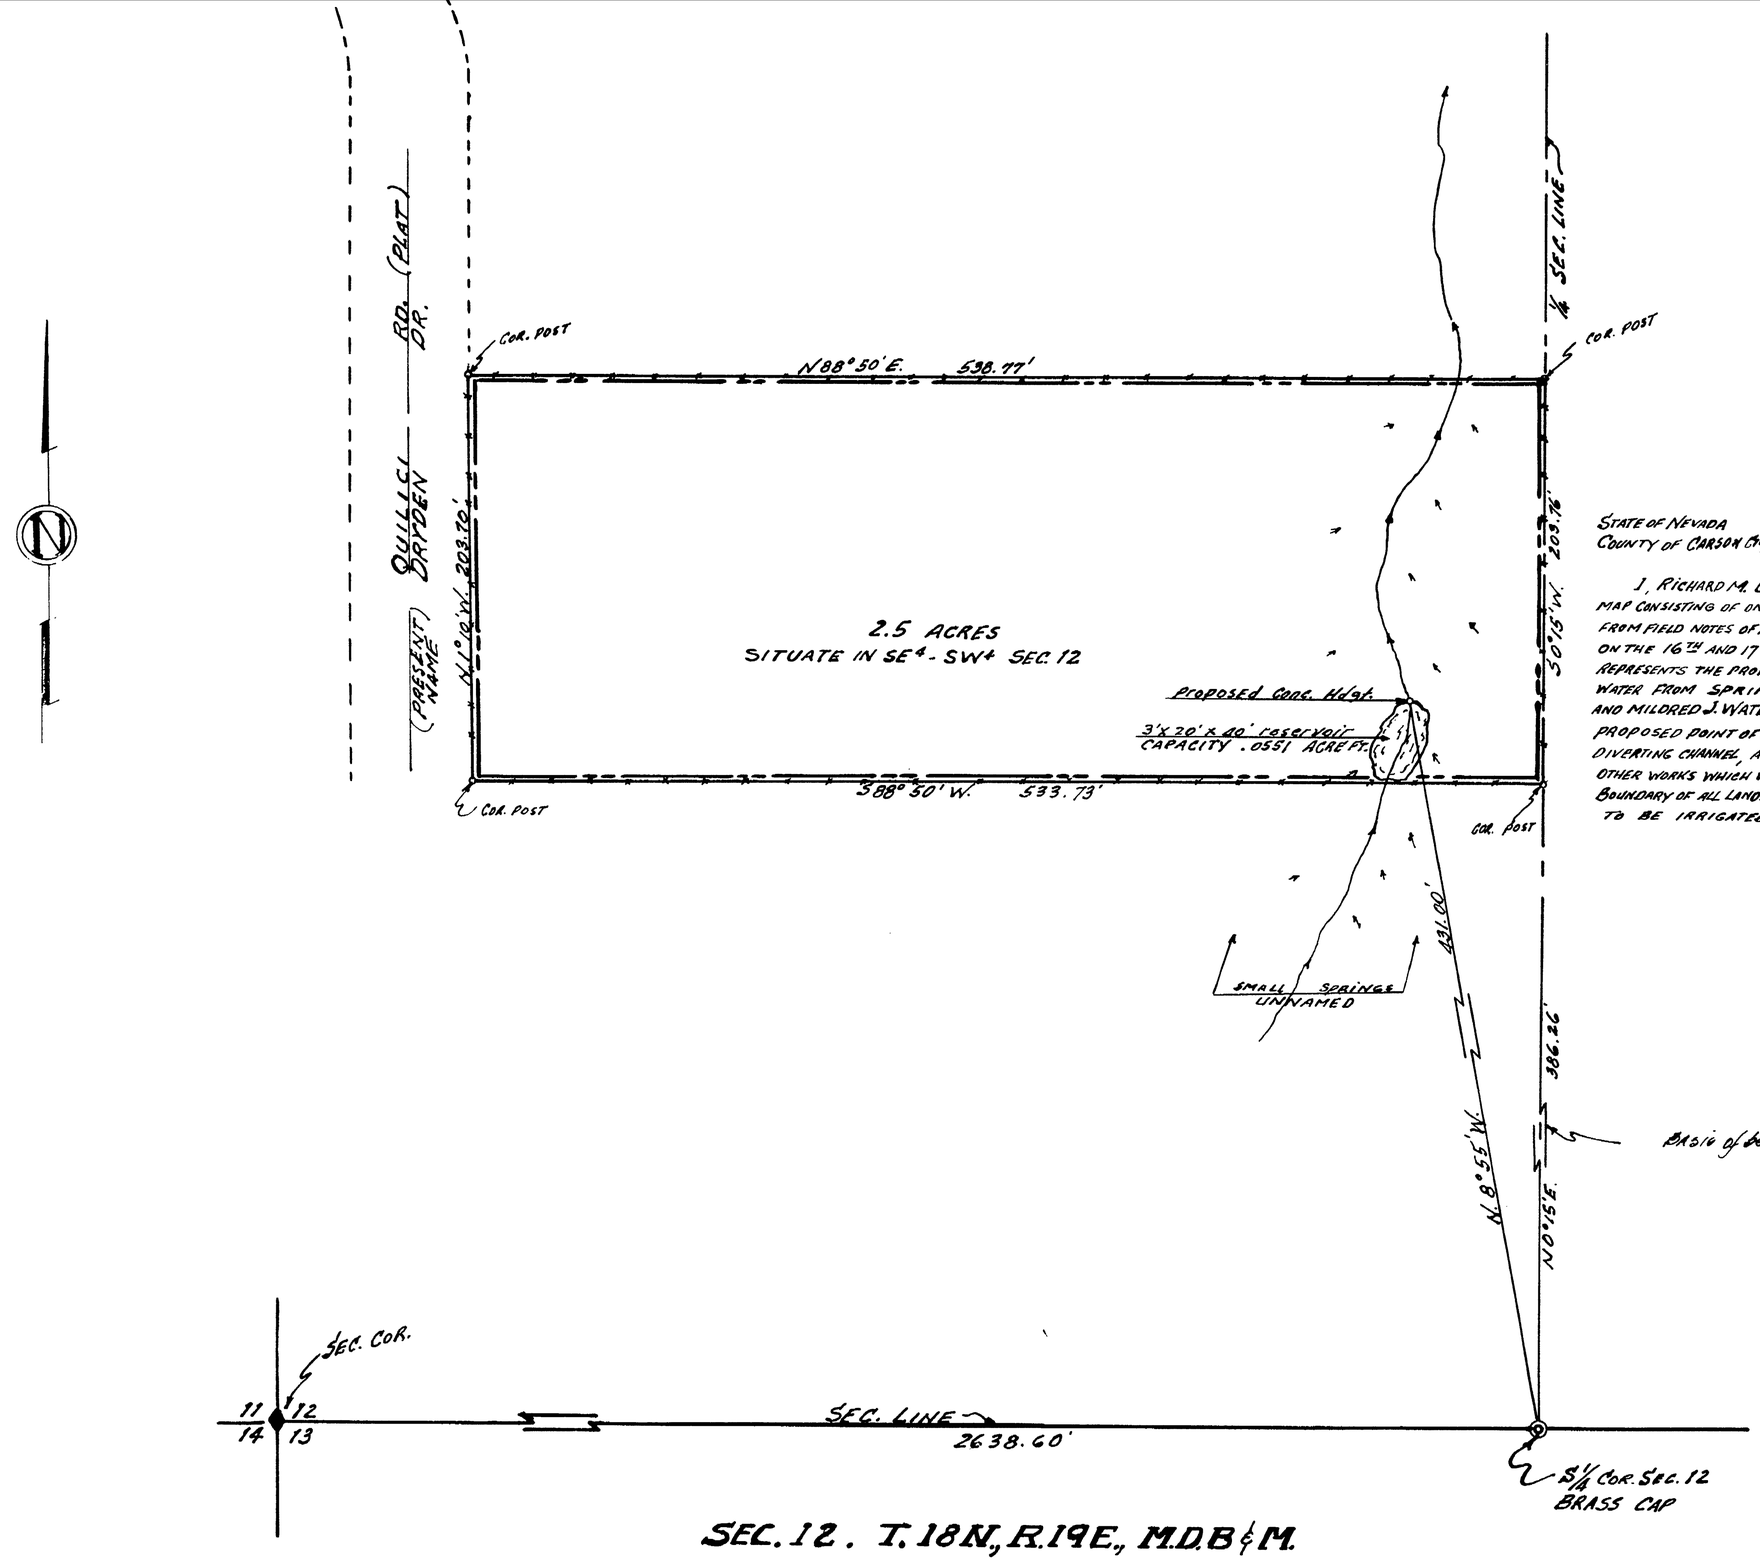

STATE OF NEVADA
COUNTY OF CARSON CITY } SS

I, RICHARD M. BLACK, BEING FIRST DULY SWORN, DEPOSE AND SAY THAT THIS MAP CONSISTING OF ONE SHEET, HAS BEEN CORRECTLY DRAWN TO THE DESIGNATED SCALE FROM FIELD NOTES OF A SURVEY MADE UNDER MY SUPERVISION AND DIRECTION ON THE 16TH AND 17TH DAYS OF JUNE, 1973; THAT IT TRULY AND CORRECTLY REPRESENTS THE PROPOSED LOCATION AND EXTENT OF WORKS USED TO DIVERT WATER FROM SPRINGS IN WASHOE COUNTY, BY ROBERT E. WATERMAN AND MILDRED J. WATERMAN FOR IRRIGATION and Domestic PURPOSES. THAT THE PROPOSED POINT OF DIVERSION, THE APPROXIMATE LOCATION AND SIZE OF THE DIVERTING CHANNEL, ALL RESERVOIRS OR BASINS, THE LOCATION AND NAMES OF ALL OTHER WORKS WHICH WILL CROSS OR CONNECT WITH THE PRODOSED WORKS, AND THE BOUNDARY OF ALL LANDS, SHOWING BY SUBDIVISION THE AREA PROPOSED TO BE IRRIGATED, ARE FULLY AND CORRECTLY DESIGNATED THEREON.

Richard M. Black
STATE WATER RIGHT SURVEYOR, No. 232

SUBSCRIBED AND SWORN TO BEFORE ME
THIS 21ST DAY OF JUNE, 1973
Mrs. Hilda Sherwood
NOTARY PUBLIC IN AND FOR CARSON CITY, COUNTY, NEVADA

MRS. HILDA SHERWOOD
Notary Public — State of Nevada
Lincoln County
My Commission Expires July 1, 1973

SEC. 12. T. 18N., R. 19E., M.D.B.&M.

JUN 21 PM 12 07

FILED
JUN 21 1973
STATE ENGINEER'S OFFICE

MAP TO ACCOMPANY APPLICATION TO APPROPRIATE WATER FROM SPRINGS FOR IRRIGATION BY ROBERT E. WATERMAN AND MILDRED J. WATERMAN

27562