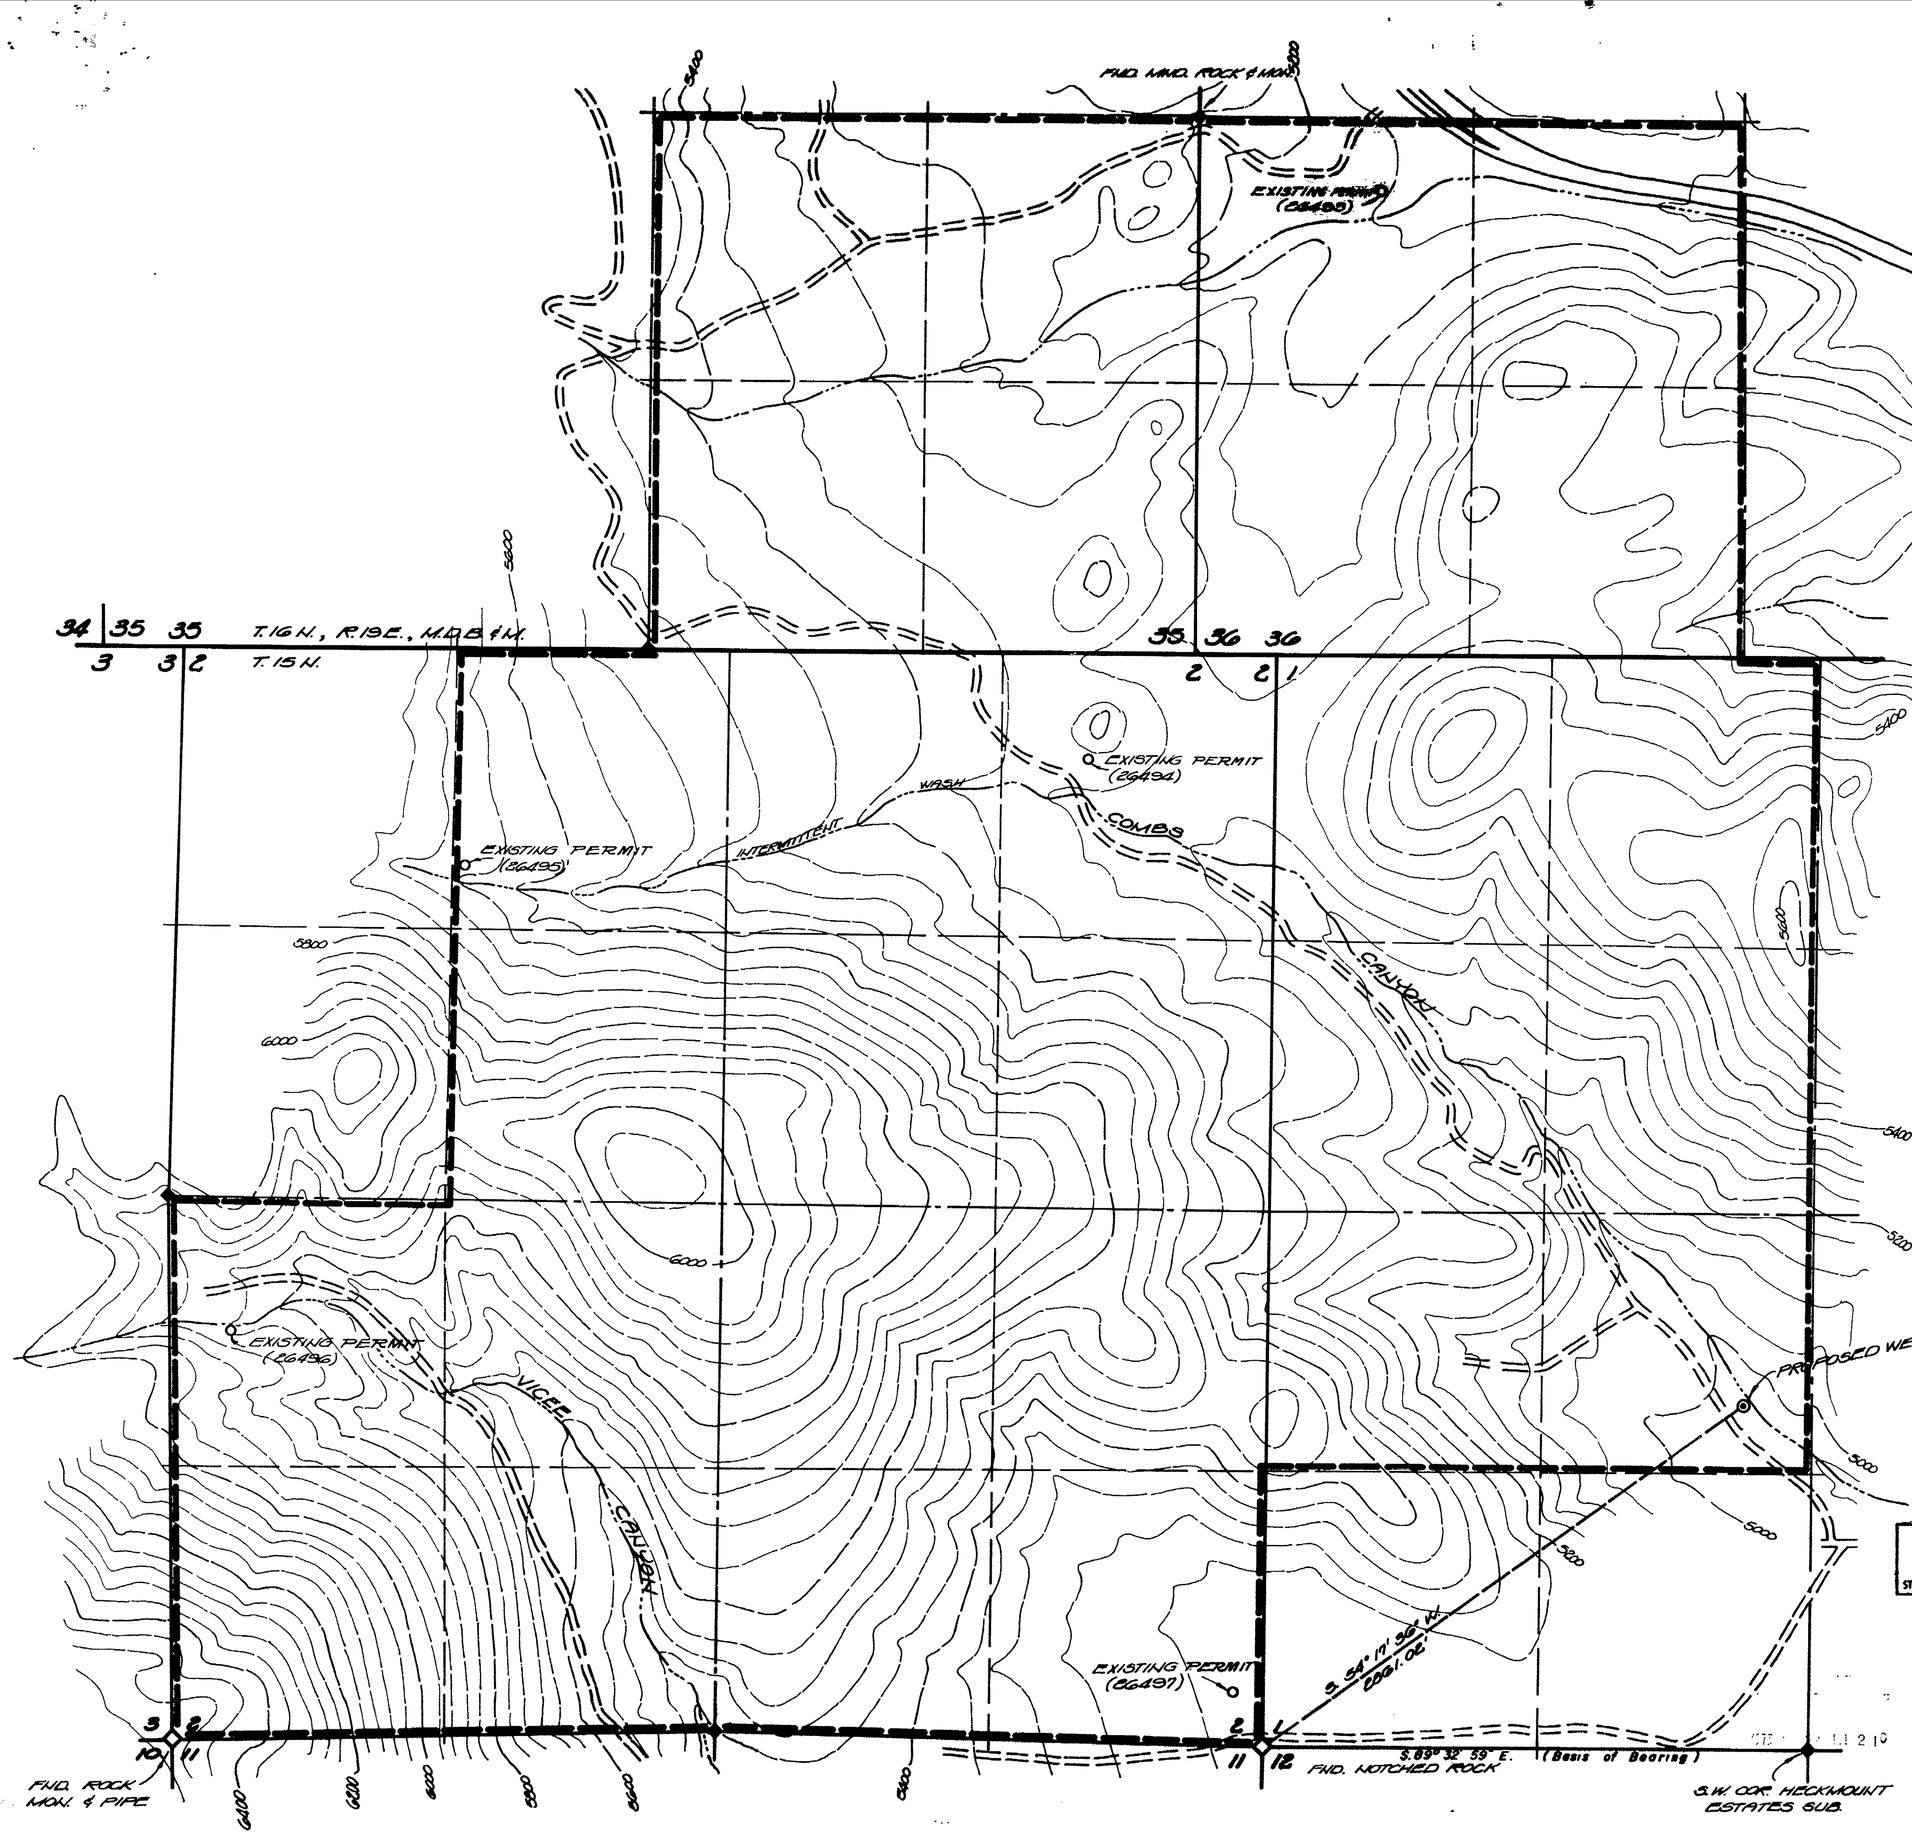

SURVEYORS CERTIFICATE

I, ROBERT L. FULLER, BEING FIRST DULY SWORN, DEPOSE AND SAY THAT THIS MAP CONSISTING OF ONE SHEET, HAS BEEN CORRECTLY DRAWN TO THE DESIGNATED SCALE FROM FIELD NOTES OF A SURVEY MADE UNDER MY SUPERVISION AND DIRECTION ON THE 18th DAY OF JUNE 1973, THAT IT TRULY AND CORRECTLY REPRESENTS THE PROPOSED LOCATION AND EXTENT OF THE WORKS USED TO DIVERT WATER FROM AN UNDERGROUND SOURCE IN CARSON CITY BY GRANT J. WEISE FOR QUASI-MUNICIPAL USE.

THAT THE PROPOSED POINT OF DIVERSION AND THE BOUNDARY OF THE PROPOSED PLACE OF USE ARE FULLY AND CORRECTLY DESIGNATED THEREON.

REGISTERED LAND SURVEYOR — Robert L. Fuller — 2086 — STATE OF NEVADA

Robert L. Fuller
ROBERT L. FULLER
STATE WATER RIGHTS
SURVEYOR Nº 335
NEV. R.C.E. & R.L.S. 2086

NOTARY CERTIFICATE

SUBSCRIBED AND SWORN TO BEFORE ME THIS 22 DAY OF JUNE 1973. NOTARY PUBLIC IN AND FOR THE STATE OF NEVADA.

Joan B. Fettic

JOAN B. FETTIC
Notary Public State of Nevada
Carson City
My Commission Expires May 14, 1975

TOPOGRAPHY from U.S.G.S. 1968
(40' CONTOURS)

0 200 400 600 800 1000

SCALE 1" = 400'

FILED
JUN 22 1973
STATE ENGINEER'S OFFICE

MAP

TO ACCOMPANY APPLICATION TO APPROPRIATE WATER FOR QUASI-MUNICIPAL PURPOSES BY GRANT J. WEISE FROM AN UNDERGROUND SOURCE IN THE N.E. 1/4 of the S.W. 1/4 of SEC. 1, T.15 N., R.19 E., M.D.B. & M., CARSON CITY, NEVADA

PREPARED BY R. L. FULLER ENGINEERING June 21st, 1973

27571