T.34N., R.45E.
M.D.B.&M.

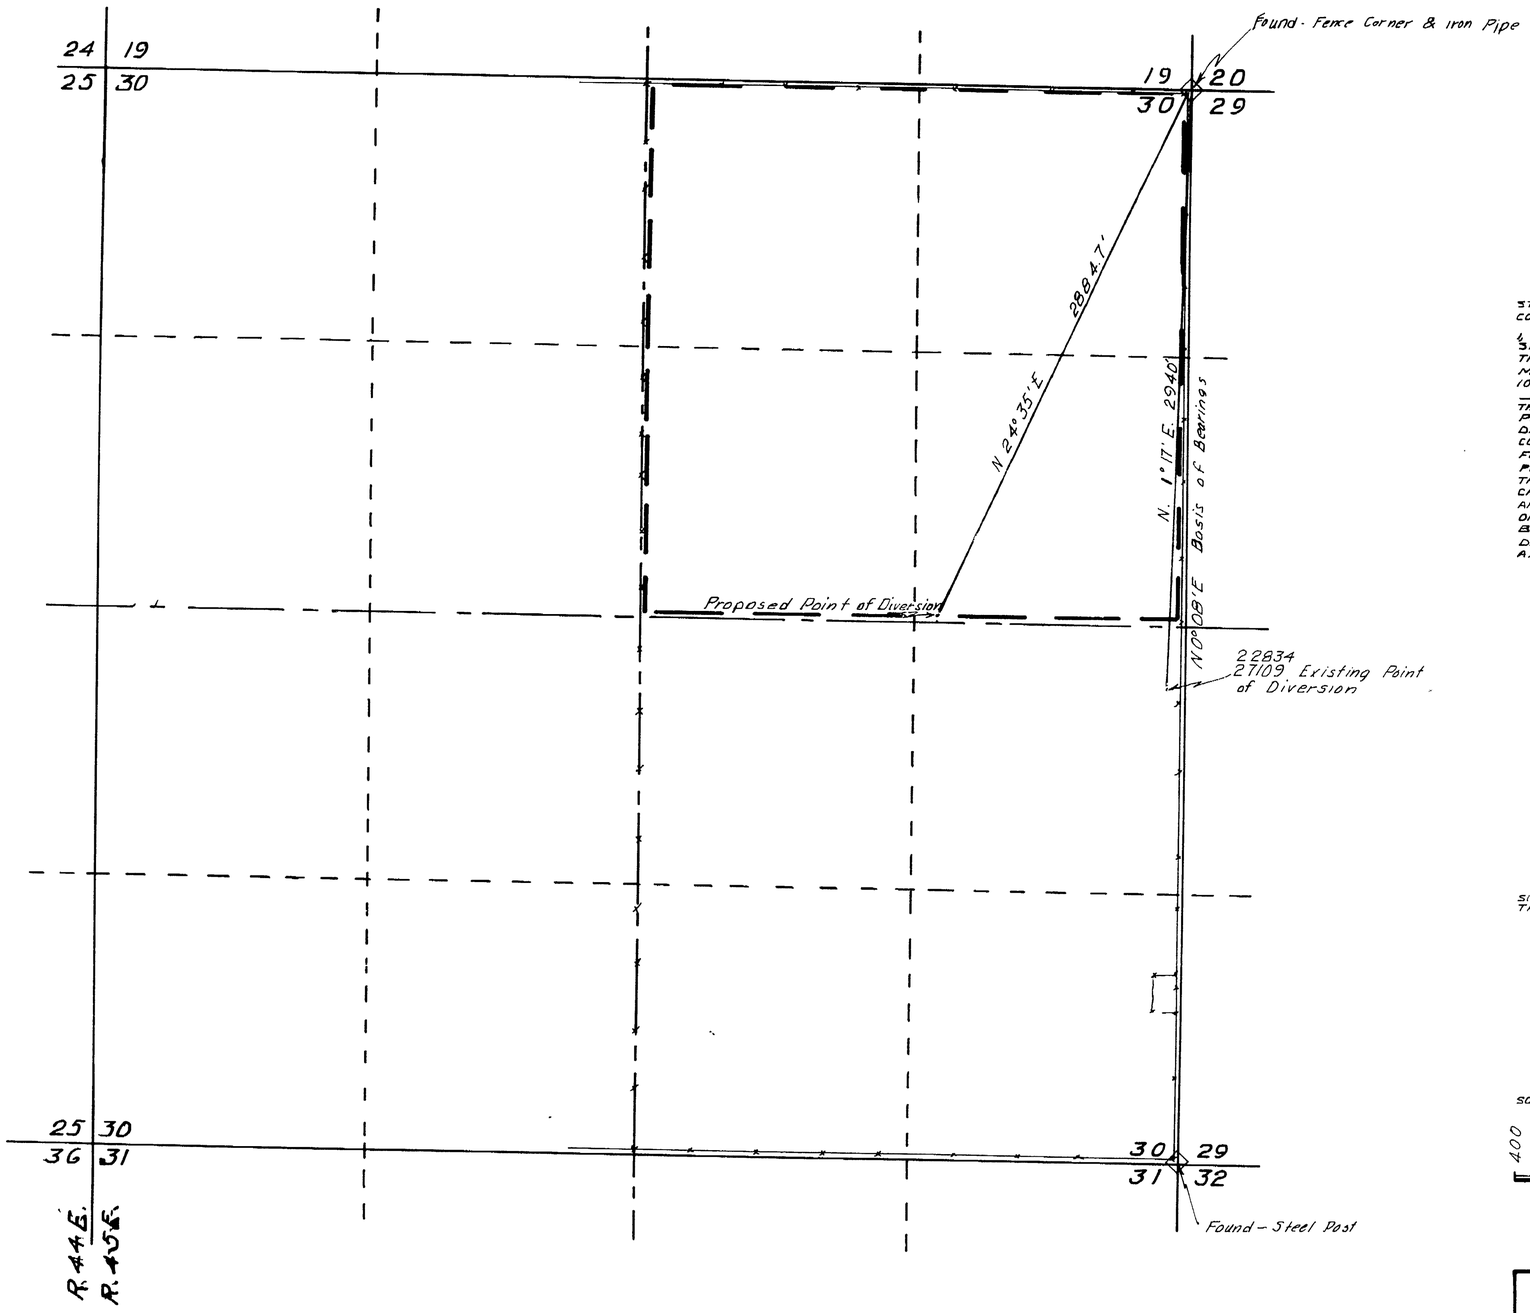

STATE OF NEVADA
COUNTY OF HUMBOLDT } SS

I, J.R. CALDWELL, BEING FIRST DULY SWORN, DEPOSE AND SAY THAT THIS MAP HAS BEEN CORRECTLY DRAWN TO THE DESIGNATED SCALE FROM FIELD NOTES OF A SURVEY MADE BY ME OR UNDER MY SUPERVISION AND DIRECTION, DO THE 6TH DAY OF JUNE, 1973

THAT IT TRULY AND CORRECTLY REPRESENTS THE PROPOSED LOCATION AND EXTENT OF THE WORKS USED TO DIVERT WATER FROM Underground IN Humboldt COUNTY, BY Carney M. Estes FOR Irrigation & Domestic PURPOSES. THAT THE PROPOSED POINT OF DIVERSION, THE APPROXIMATE LOCATION AND SIZE OF THE DIVERTING CHANNEL, ALL RESERVOIRS OR BASINS, THE LOCATION AND NAMES OF ALL OTHER WORKS WHICH WILL CROSS OR CONNECT WITH THE PROPOSED WORKS AND THE BOUNDARY OF ALL LANDS SHOWING BY 40-ACRE SUBDIVISIONS, THE AREAS PROPOSED TO BE IRRIGATED, ARE FULLY AND CORRECTLY DESIGNATED THEREON.

J.R. Caldwell
STATE WATER RIGHT SURVEYOR

SUBSCRIBED AND SWORN TO BEFORE ME THIS 20 DAY OF June, 1973

Notary Public

SCALE: 1" = 400'

400 0 400 800 1200 1600

FILED
JUN 28 1973
STATE ENGINEER

54

MAP

TO ACCOMPANY APPLICATION TO
CHANGE THE POINT OF DIVERSION
FOR IRRIGATION & DOMESTIC
BY CARNEY M. ESTES
FROM UNDERGROUND
IN HUMBOLDT COUNTY, NEVADA

27578