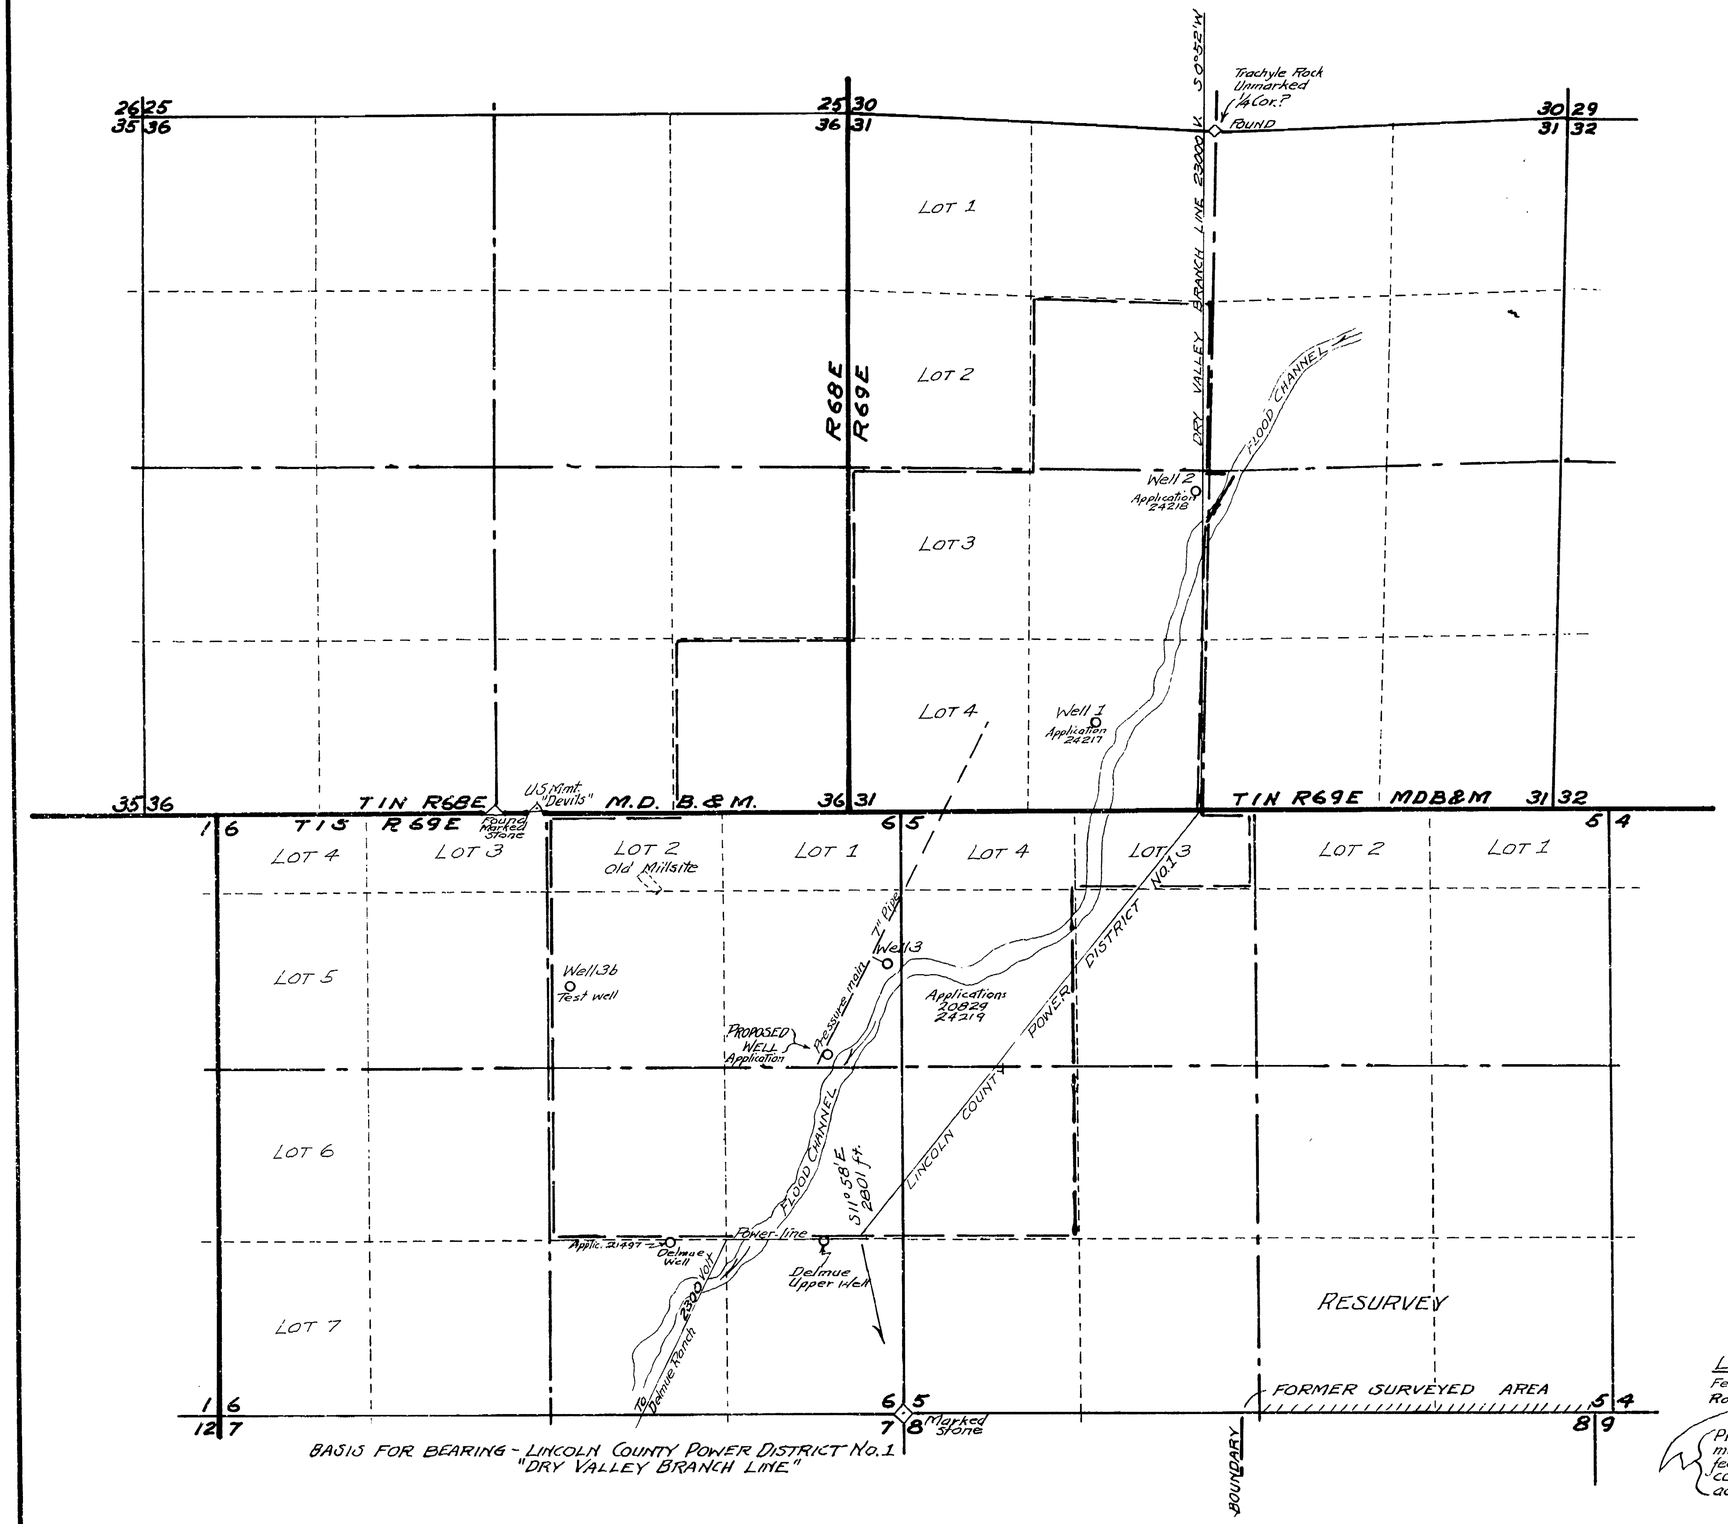

BASIS FOR BEARING - LINCOLN COUNTY POWER DISTRICT No. 1
"DRY VALLEY BRANCH LINE"

STATE OF NEVADA }
County of Lincoln } S.S.

I Paul Gemmill, being first duly sworn, depose and say that this map, consisting of one sheet, has been correctly drawn to the designated scale from field notes of a survey made by me between the 18th day of February, 1960 and the 23rd day of June, 1973; and that it truly and correctly represents the proposed location and extent of the works used to divert water from an underground source in Lincoln County by Chester H. and Josephine Oxborrow for irrigation. That proposed points of diversion, the approximate location and size of the diverting channels, all reservoirs or basins, the location and names of all other works which will cross or connect with the proposed works, and the boundary of all lands, showing by 40-acre subdivisions the areas proposed to be irrigated, are fully and correctly designated thereon.

Paul Gemmill
State Water Right Surveyor

Subscribed and sworn to before me this 2 day of August 1973

My Commission expires the ___ day of ___ 19___.

Notary Public in and for ___ County Nevada.

~ SCALE ~
1" = 600'
0 500 1000 2000 3000

LEGEND-
Fence
Road
Property on which water may be used - Applicant's fee land plus presently contemplated land acquisition from the U.S.

24586 issued [illegible] 9764

FILED
AUG 3 1973
STATE ENGINEER'S OFFICE

MAP
WITH APPLICATION No
27586 TO APPROPRIATE
WATER FOR IRRIGATION BY
CHESTER H. AND JOSEPHINE OXBORROW
~ FROM ~
WELLS TO UNDERGROUND SOURCE
LINCOLN COUNTY, NEVADA

Page 4 of 9 27586