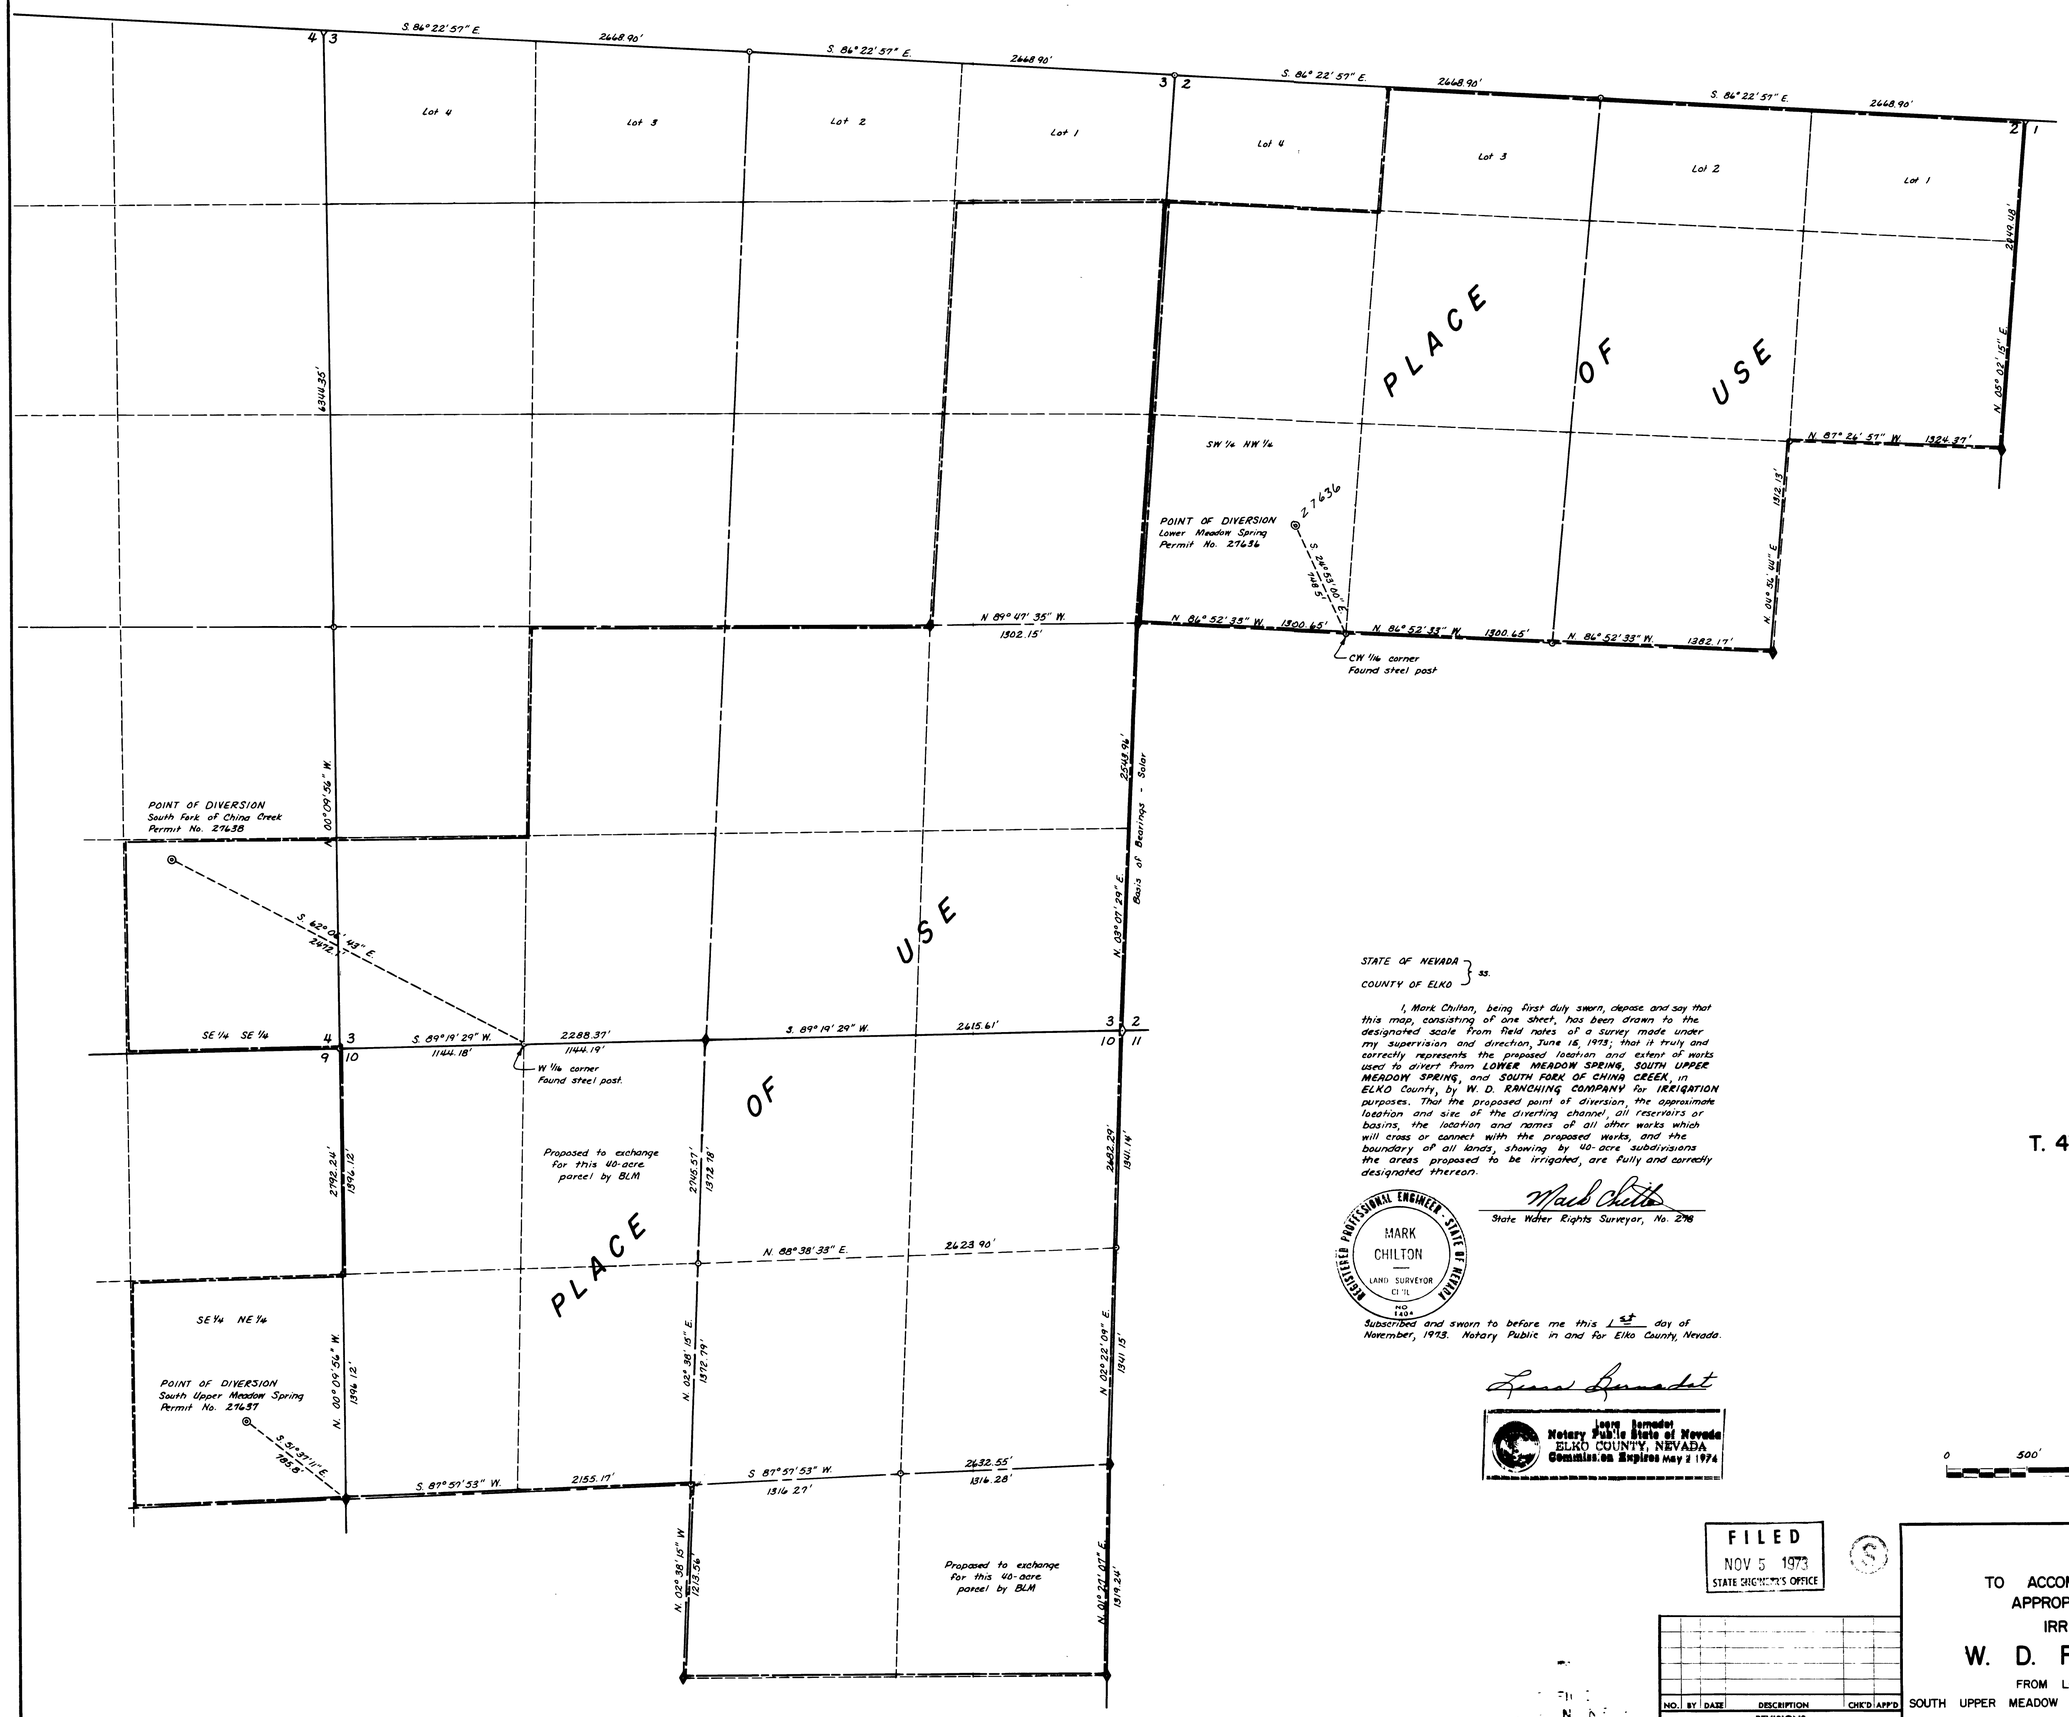

STATE OF NEVADA }
COUNTY OF ELKO } ss.

I, Mark Chilton, being first duly sworn, depose and say that this map, consisting of one sheet, has been drawn to the designated scale from field notes of a survey made under my supervision and direction, June 15, 1973; that it truly and correctly represents the proposed location and extent of works used to divert from **LOWER MEADOW SPRING, SOUTH UPPER MEADOW SPRING,** and **SOUTH FORK OF CHINA CREEK,** in ELKO County, by **W. D. RANCHING COMPANY** for **IRRIGATION** purposes. That the proposed point of diversion, the approximate location and size of the diverting channel, all reservoirs or basins, the location and norms of all other works which will cross or connect with the proposed works, and the boundary of all lands, showing by 40-acre subdivisions the areas proposed to be irrigated, are fully and correctly designated thereon.

Mark Chilton
State Water Rights Surveyor, No. 278

REGISTERED PROFESSIONAL ENGINEER - STATE OF NEVADA
MARK CHILTON
LAND SURVEYOR
CERT'L
NO. 1404

Subscribed and sworn to before me this 1st day of November, 1973. Notary Public in and for Elko County, Nevada.

Joan Lumadet

Joan Lumadet
Notary Public State of Nevada
ELKO COUNTY, NEVADA
Commission Expires May 2 1974

N

T. 47 N., R. 63 E.,
M. D. M.

0 500' 1000' 1500' 2000' 2500'
Scale: 1" = 500'

FILED
NOV 5 1973
STATE ENGINEER'S OFFICE

NO.	BY	DATE	DESCRIPTION	CHK'D	APP'D

REVISIONS

DRAWN BY db
JOB NO. 266-001
APPROVED BY M.C.
DATE November, 1973

MAP

TO ACCOMPANY APPLICATION TO APPROPRIATE WATER FOR IRRIGATION PURPOSES

W. D. RANCHING COMPANY

FROM LOWER MEADOW SPRING, SOUTH UPPER MEADOW SPRING & SOUTH FORK OF CHINA CREEK

CHILTON ENGINEERING
421 COURT STREET ELKO, NEVADA

W73027 | 0

27638 27637 27636